Dist	COUNTY	ROUTE	POST MILES TOTAL PROJECT	SHEET No.	TOTAL SHEETS
10	Mer	99	0.0/4.6	1	607

STATE OF CALIFORNIA

DEPARTMENT OF TRANSPORTATION

PROJECT PLANS FOR CONSTRUCTION ON

STATE HIGHWAY

IN MERCED COUNTY NEAR CHOWCHILLA FROM CHOWCHILLA RIVER BRIDGE TO BUCHANAN HOLLOW ROAD

INDEX OF PLANS

SHEET No.	DESCRIPTION
1	TITLE AND LOCATION MAP
2-10	TYPICAL CROSS SECTIONS
11	KEY MAP AND LINE INDEX
12-52	LAYOUTS
53-113	PROFILES AND SUPERELEVATION DIAGRAM
114-132	CONSTRUCTION DETAILS
133-173	DRAINAGE AND CONTOUR GRADING PLAN
174-235	DRAINAGE PROFILES, DETAILS AND QUANTITIES
236-269	UTILITY PLANS
270-271	CONSTRUCTION AREA SIGNS AND CONSTRUCTION PROJECT FUNDING IDENTIFICATION SIGN
272-280	STAGE CONSTRUCTION
281-326	TRAFFIC HANDLING PLANS AND DETOUR PLAN
321-326	TRAFFIC HANDALING QUANTITIES
327	DETOUR PLAN AND QUANTITIES
328-390	PAVEMENT DELINEATION PLANS AND SIGN PLANS, DETAILS AND QUANTITIES
391-400	SUMMARY OF QUANTITIES
401-446	ELECTRICAL PLANS
447-515	REVISED AND NEW STANDARD PLANS

STRUCTURE PLANS

516-525	CHOWCHILLA TRUCK INSPECTION FACILITY
526-545	SANDY MUSH OVERHEAD Br No, 39-0236
546-564	PLAINSBURG OVERCROSSING Vr. No. 39-0237
565-580	DUTCHMAN CREEK BRIDGE Br No. 39-0238 R/L
581-592	DUTCHMAN CREEK BRIDGE (EAST FRONTAGE ROAD) Br No. 39-0239
593-607	SOUTH DUTCHMAN CREEK BRIDGE Br No. 39-0240 R/L

TO BE SUPPLEMENTED BY STANDARD PLANS DATED MAY 2006

THE STANDARD PLANS LIST APPLICABLE TO THIS CONTRACT IS INCLUDED IN THE NOTICE TO BIDDERS AND SPECIAL PROVISIONS BOOK.

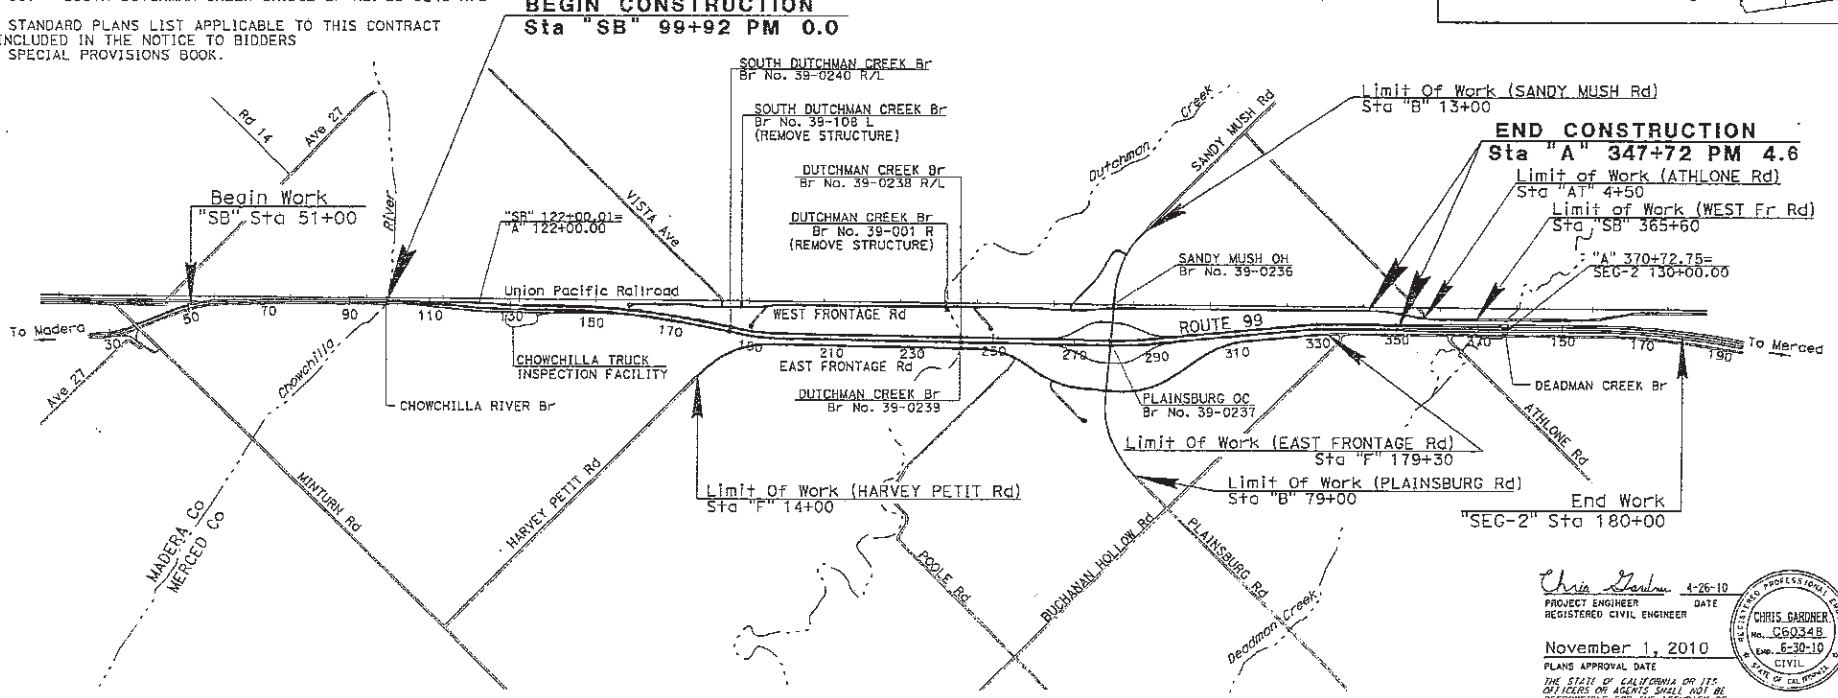

Chris Gardner 4-26-10
PROJECT ENGINEER DATE
REGISTERED CIVIL ENGINEER

November 1, 2010
PLANS APPROVAL DATE

THE STATE OF CALIFORNIA OR ITS OFFICERS OR AGENTS SHALL NOT BE RESPONSIBLE FOR THE ACCURACY OR COMPLETENESS OF SCANNED COPIES OF THIS PLAN SHEET.

REGISTERED PROFESSIONAL ENGINEER CHRIS GARDNER No. C60348 Exp. 6-30-10 CIVIL STATE OF CALIFORNIA

CONTRACT No.	10-415804
PROJECT ID	1000000431

PROJECT MANAGER PETER JEMERIGBE
DESIGN ENGINEER CHRISTOPHER L. GARDNER

THE CONTRACTOR SHALL POSSESS THE CLASS (OR CLASSES) OF LICENSE AS SPECIFIED IN THE "NOTICE TO BIDDERS."

DATE PLOTTED => 03-NOV-2010
TIME PLOTTED => 12:00
04-22-10