Dist	COUNTY	ROUTE	KILOMETER POST TOTAL PROJECT	SHEET No.	TOTAL SHEETS
11	SD	5/56	52.6/56.0, R0.0/R4.1		

REGISTERED CIVIL ENGINEER DATE

PLANS APPROVAL DATE

REGISTERED PROFESSIONAL ENGINEER No. Exp. CIVIL STATE OF CALIFORNIA

THE STATE OF CALIFORNIA OR ITS OFFICERS OR AGENTS SHALL NOT BE RESPONSIBLE FOR THE ACCURACY OR COMPLETENESS OF ELECTRONIC COPIES OF THIS PLAN SHEET.

Dokken Engineering
5675 Ruffin Road
Suite 250
San Diego, CA 92123

REVISED BY | DATE REVISED

CALCULATED-DESIGNED BY | CHECKED BY

CONSULTANT FUNCTIONAL SUPERVISOR

STATE OF CALIFORNIA - DEPARTMENT OF TRANSPORTATION

Caltrans

'DEL-2' 557+80.00
2.947 Lt MATCH Exist Lt TW
4.150 Lt MATCH Exist Lt Shld
e=+7.88%

'DEL-2' 559+00.646
3.6 Lt END Lt TW
4.8 Lt END Lt Shld
e=+2.6%

558+54.083
BC 558+51.309
558+82.308
+2% Rt TW & Shld
-2% Lt TW & Shld
EC 557+89.083
12 Rt 'DEL-2' 558+92.754
END Rt Shld
e=-0.72%
10.8 Rt 'DEL-2' 559+00.
END Rt TW
e=+2.6%

'DEL-2' 557+80.00
9.906 Rt MATCH Exist Rt TW
11.410 Rt MATCH Exist Rt Shld
e=-7.88%

+10% 0% -10%

SUPERELEVATION DIAGRAM
'DEL-2' LINE

'DEL-1' 560+00
1.2 Lt MATCH Exist Lt Shld
e=+8.11%

'DEL-1' 559+29.682
1.2 Lt Beg Lt Shld
e=+2.6%
+2.6% Lt Shld

-2.6% Rt TW
-5% Rt Shld
'DEL-1' 559+36.90
10.8 Rt Beg Rt TW
12.0 Rt Beg Rt Shld
e=-2.6%
BC 559+89.142
'DEL-1' 560+00
10.8 Rt MATCH Exist Rt TW
12.0 Rt MATCH Exist Rt Shld
e=-8.11%

+10% 0% -10%

SUPERELEVATION DIAGRAM
'DEL-1' LINE

'DEL-2' 557+80.000
MATCH Exist
72.867
+6.90
FG
BVC 558+21.568
75.735
PI 558+51.568
77.805
+6.90
+2.00
60 VC
EVC 558+81.568
78.405
+2.00
OG
END 'DEL-2' 559+19.203 POT=
'DEL' 559+77.967 POT
79.158

80 75 70

PROFILE
'DEL-2' LINE

Beg 'D-1' 559+01.296 POT=
'DEL' 559+77.967 POT
79.158
-1.85%
OG
FG
BVC 559+24.877
78.722
-1.85%
PI 559+54.877
78.167
-4.50%
60 VC
EVC 559+84.877
76.817
-4.50%
'DEL-1' 560+00.000
MATCH Exist
76.136

80 75 70

PROFILE
'DEL-1' LINE

ALL DIMENSIONS ARE IN METERS UNLESS OTHERWISE SHOWN

ALTERNATIVE 3
PROFILE AND SUPERELEVATION DIAGRAM

SCALE: Horiz 1:1000
Vert 1:200

P-1

Station 65 | 558+00 | 559+00 | 559+00 | 560+00

m^3 Exc
Emb

LAST REVISION 00-00-00 | DATE PLOTTED => 3/30/2012 | TIME PLOTTED => 11:12:35 PM

BORDER LAST REVISED 3/1/2007

RELATIVE BORDER SCALE IS IN MILLIMETERS 0 20 40 60 80

USERNAME => Merjad
DGN FILE => ...\1643fb001_alt3.dgn

CU 00000

EA 177900

Dist	COUNTY	ROUTE	KILOMETER POST TOTAL PROJECT	SHEET No.	TOTAL SHEETS
11	SD	5/56	52.6/56.0, R0.0/R4.1		

REGISTERED CIVIL ENGINEER DATE

PLANS APPROVAL DATE

REGISTERED PROFESSIONAL ENGINEER No. Exp. CIVIL STATE OF CALIFORNIA

THE STATE OF CALIFORNIA OR ITS OFFICERS OR AGENTS SHALL NOT BE RESPONSIBLE FOR THE ACCURACY OR COMPLETENESS OF ELECTRONIC COPIES OF THIS PLAN SHEET.

Dokken Engineering
5675 Ruffin Road
Suite 250
San Diego, CA 92123

REVISED BY | DATE REVISED

CALCULATED-DESIGNED BY | CHECKED BY

CONSULTANT FUNCTIONAL SUPERVISOR

STATE OF CALIFORNIA - DEPARTMENT OF TRANSPORTATION

Caltrans

+10% 0% -10%

1.2 Rt 'DEL-3' 554+99.358
Beg Rt Shld
e=+2.00%

+2% Rt Shld

AXIS OF ROTATION 100 Lt AXIS OF ROTATION

-2% TW -4% TW -2% TW -5% Lt Shld

6.6 Lt 'DEL-3' 553+10
Beg Lt Shld
e=-5.00%

554+02.520 | BC 554+10.021 | 554+25.020 | 554+45.014 | EC 554+60.015 | 554+67.514 | 556+39.600 | 556+62.100

SUPERELEVATION DIAGRAM
'DEL-3' LINE

70 65 60 55

Beg 'DEL-3' LINE 553+10 POT=
33 Lt 'SD-5' 553+10 POT
55.770

+2.80%

BVC 554+60
59.970

OG

190 VC
+2.80% +9.00%

PI 555+55
62.630

FG

EVC 556+50
71.180

MATCH LINE STA 556+65 SEE SHEET P-3

PROFILE
'DEL-3' LINE

Station
554+00 555+00 556+00

m³ Exc Emb

ALL DIMENSIONS ARE IN METERS UNLESS OTHERWISE SHOWN

ALTERNATIVE 3 PROFILE AND SUPERELEVATION DIAGRAM

SCALE: Horiz 1:1000 Vert 1:200

P-2

LAST REVISION 00-00-00 | DATE PLOTTED => 3/30/2012 | TIME PLOTTED => 1:12:37 PM

BORDER LAST REVISED 3/1/2007

RELATIVE BORDER SCALE IS IN MILLIMETERS 0 20 40 60 80

USERNAME => Merjad
DGN FILE => ...\1643fb002_alt3.dgn

CU 00000

EA 177900

Dist	COUNTY	ROUTE	KILOMETER POST TOTAL PROJECT	SHEET No.	TOTAL SHEETS
11	SD	5/56	52.6/56.0, R0.0/R4.1		

REGISTERED CIVIL ENGINEER DATE

PLANS APPROVAL DATE

REGISTERED PROFESSIONAL ENGINEER No. Exp. CIVIL STATE OF CALIFORNIA

THE STATE OF CALIFORNIA OR ITS OFFICERS OR AGENTS SHALL NOT BE RESPONSIBLE FOR THE ACCURACY OR COMPLETENESS OF ELECTRONIC COPIES OF THIS PLAN SHEET.

Dokken Engineering
5675 Ruffin Road
Suite 250
San Diego, CA 92123

REVISED BY | DATE REVISED

CALCULATED-DESIGNED BY | CHECKED BY

CONSULTANT FUNCTIONAL SUPERVISOR

STATE OF CALIFORNIA - DEPARTMENT OF TRANSPORTATION

Caltrans

+10%
0%
-10%

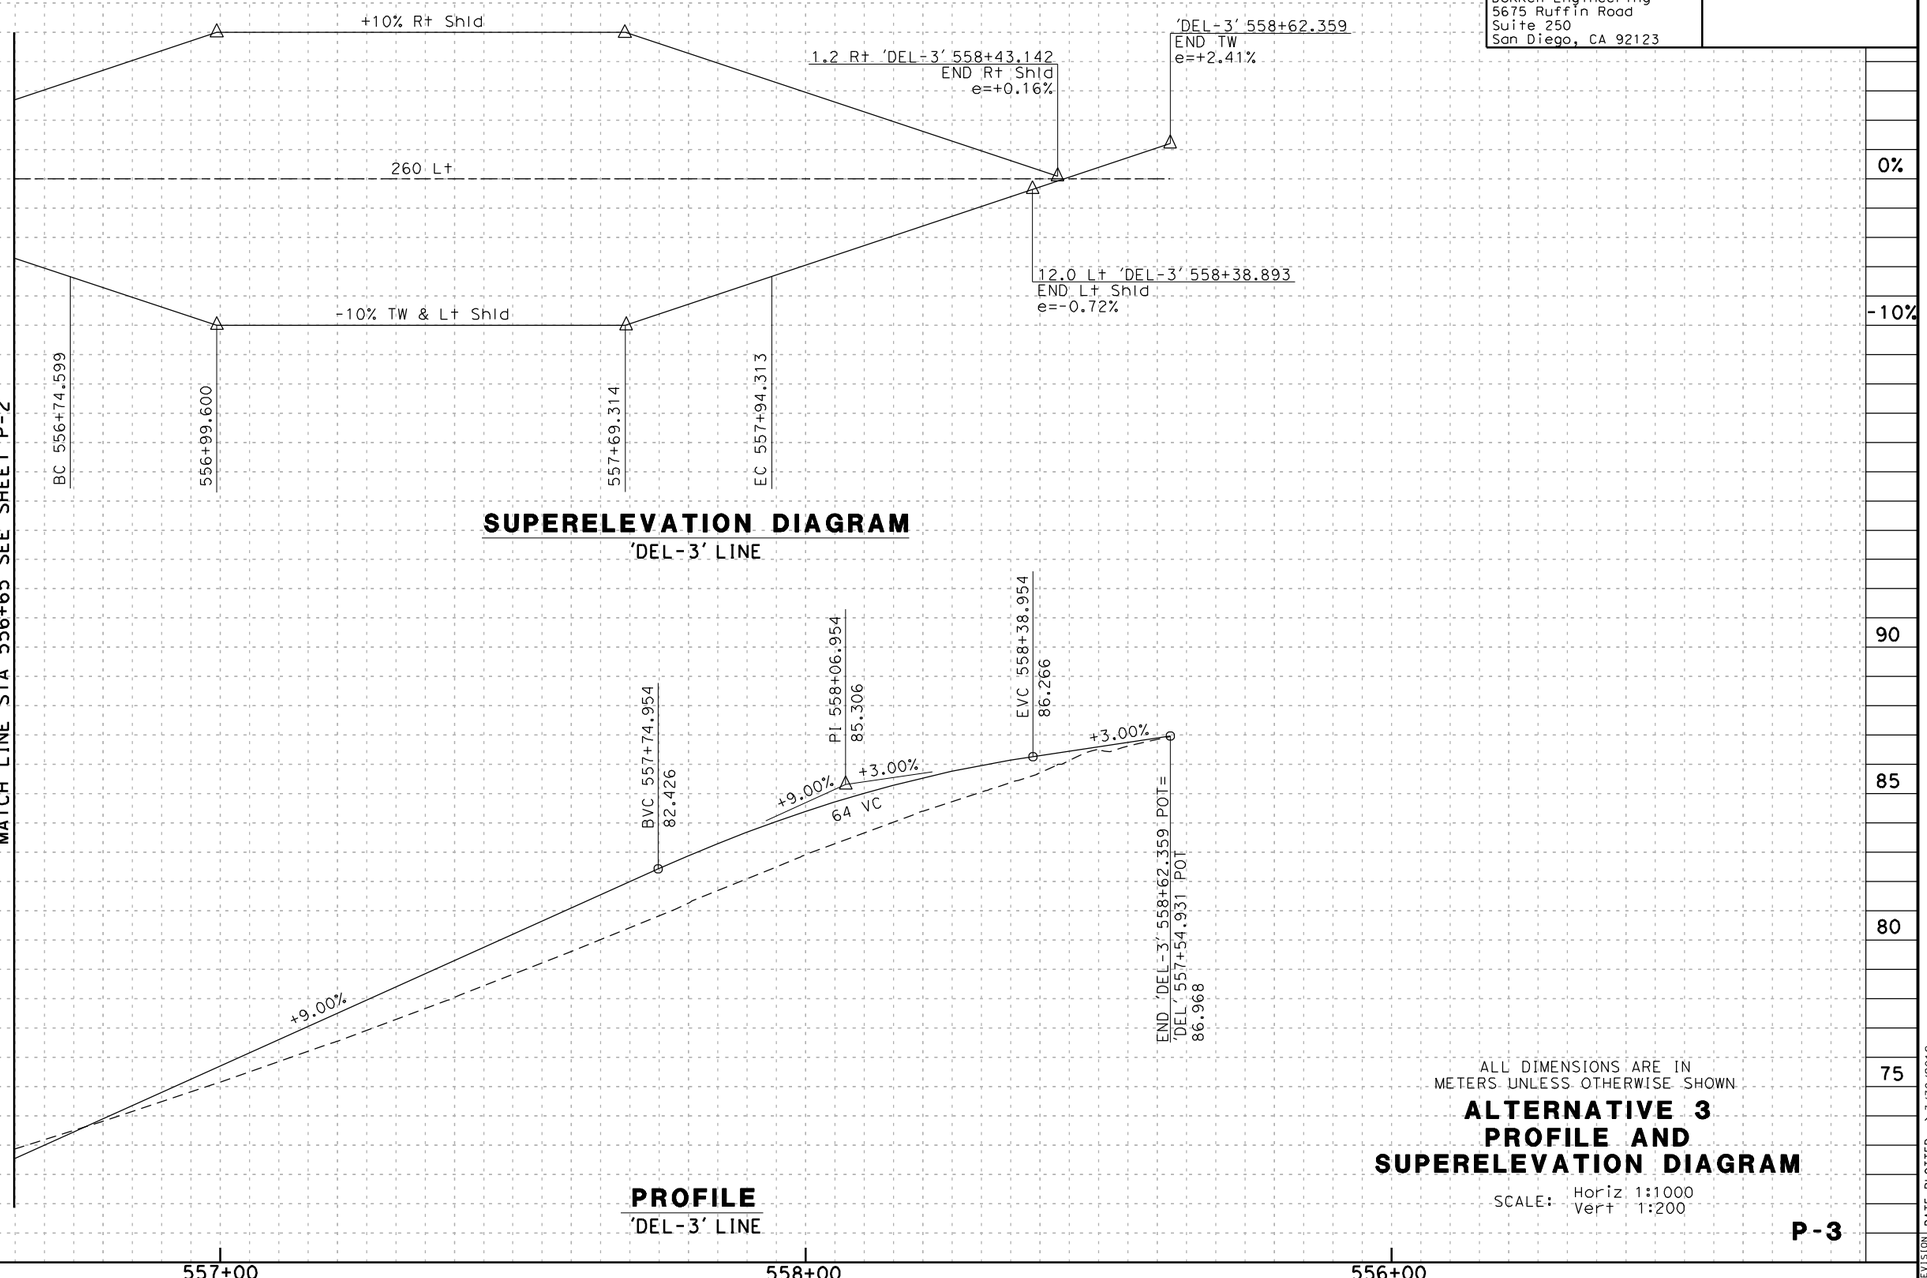

SUPERELEVATION DIAGRAM
'DEL-3' LINE

PROFILE
'DEL-3' LINE

90 | 85 | 80 | 75

Station: 557+00 | 558+00 | 556+00

m^3 Exc / Emb

ALL DIMENSIONS ARE IN METERS UNLESS OTHERWISE SHOWN

ALTERNATIVE 3 PROFILE AND SUPERELEVATION DIAGRAM

SCALE: Horiz 1:1000
Vert 1:200

P-3

LAST REVISION 00-00-00 | DATE PLOTTED => 3/30/2012 | TIME PLOTTED => 1:12:38 PM

BORDER LAST REVISED 3/1/2007

RELATIVE BORDER SCALE IS IN MILLIMETERS 0 20 40 60 80

USERNAME => Merjad
DGN FILE => ...\1643fb003_alt3.dgn

CU 00000

EA 177900

Dist	COUNTY	ROUTE	KILOMETER POST TOTAL PROJECT	SHEET No.	TOTAL SHEETS
11	SD	5/56	52.6/56.0, R0.0/R4.1		

Caltrans Metric

REGISTERED CIVIL ENGINEER DATE

PLANS APPROVAL DATE

REGISTERED PROFESSIONAL ENGINEER No. Exp. CIVIL STATE OF CALIFORNIA

THE STATE OF CALIFORNIA OR ITS OFFICERS OR AGENTS SHALL NOT BE RESPONSIBLE FOR THE ACCURACY OR COMPLETENESS OF ELECTRONIC COPIES OF THIS PLAN SHEET.

Dokken Engineering
5675 Ruffin Road
Suite 250
San Diego, CA 92123

REVISED BY | DATE REVISED

CALCULATED-DESIGNED BY | CHECKED BY

CONSULTANT FUNCTIONAL SUPERVISOR

STATE OF CALIFORNIA - DEPARTMENT OF TRANSPORTATION

Caltrans

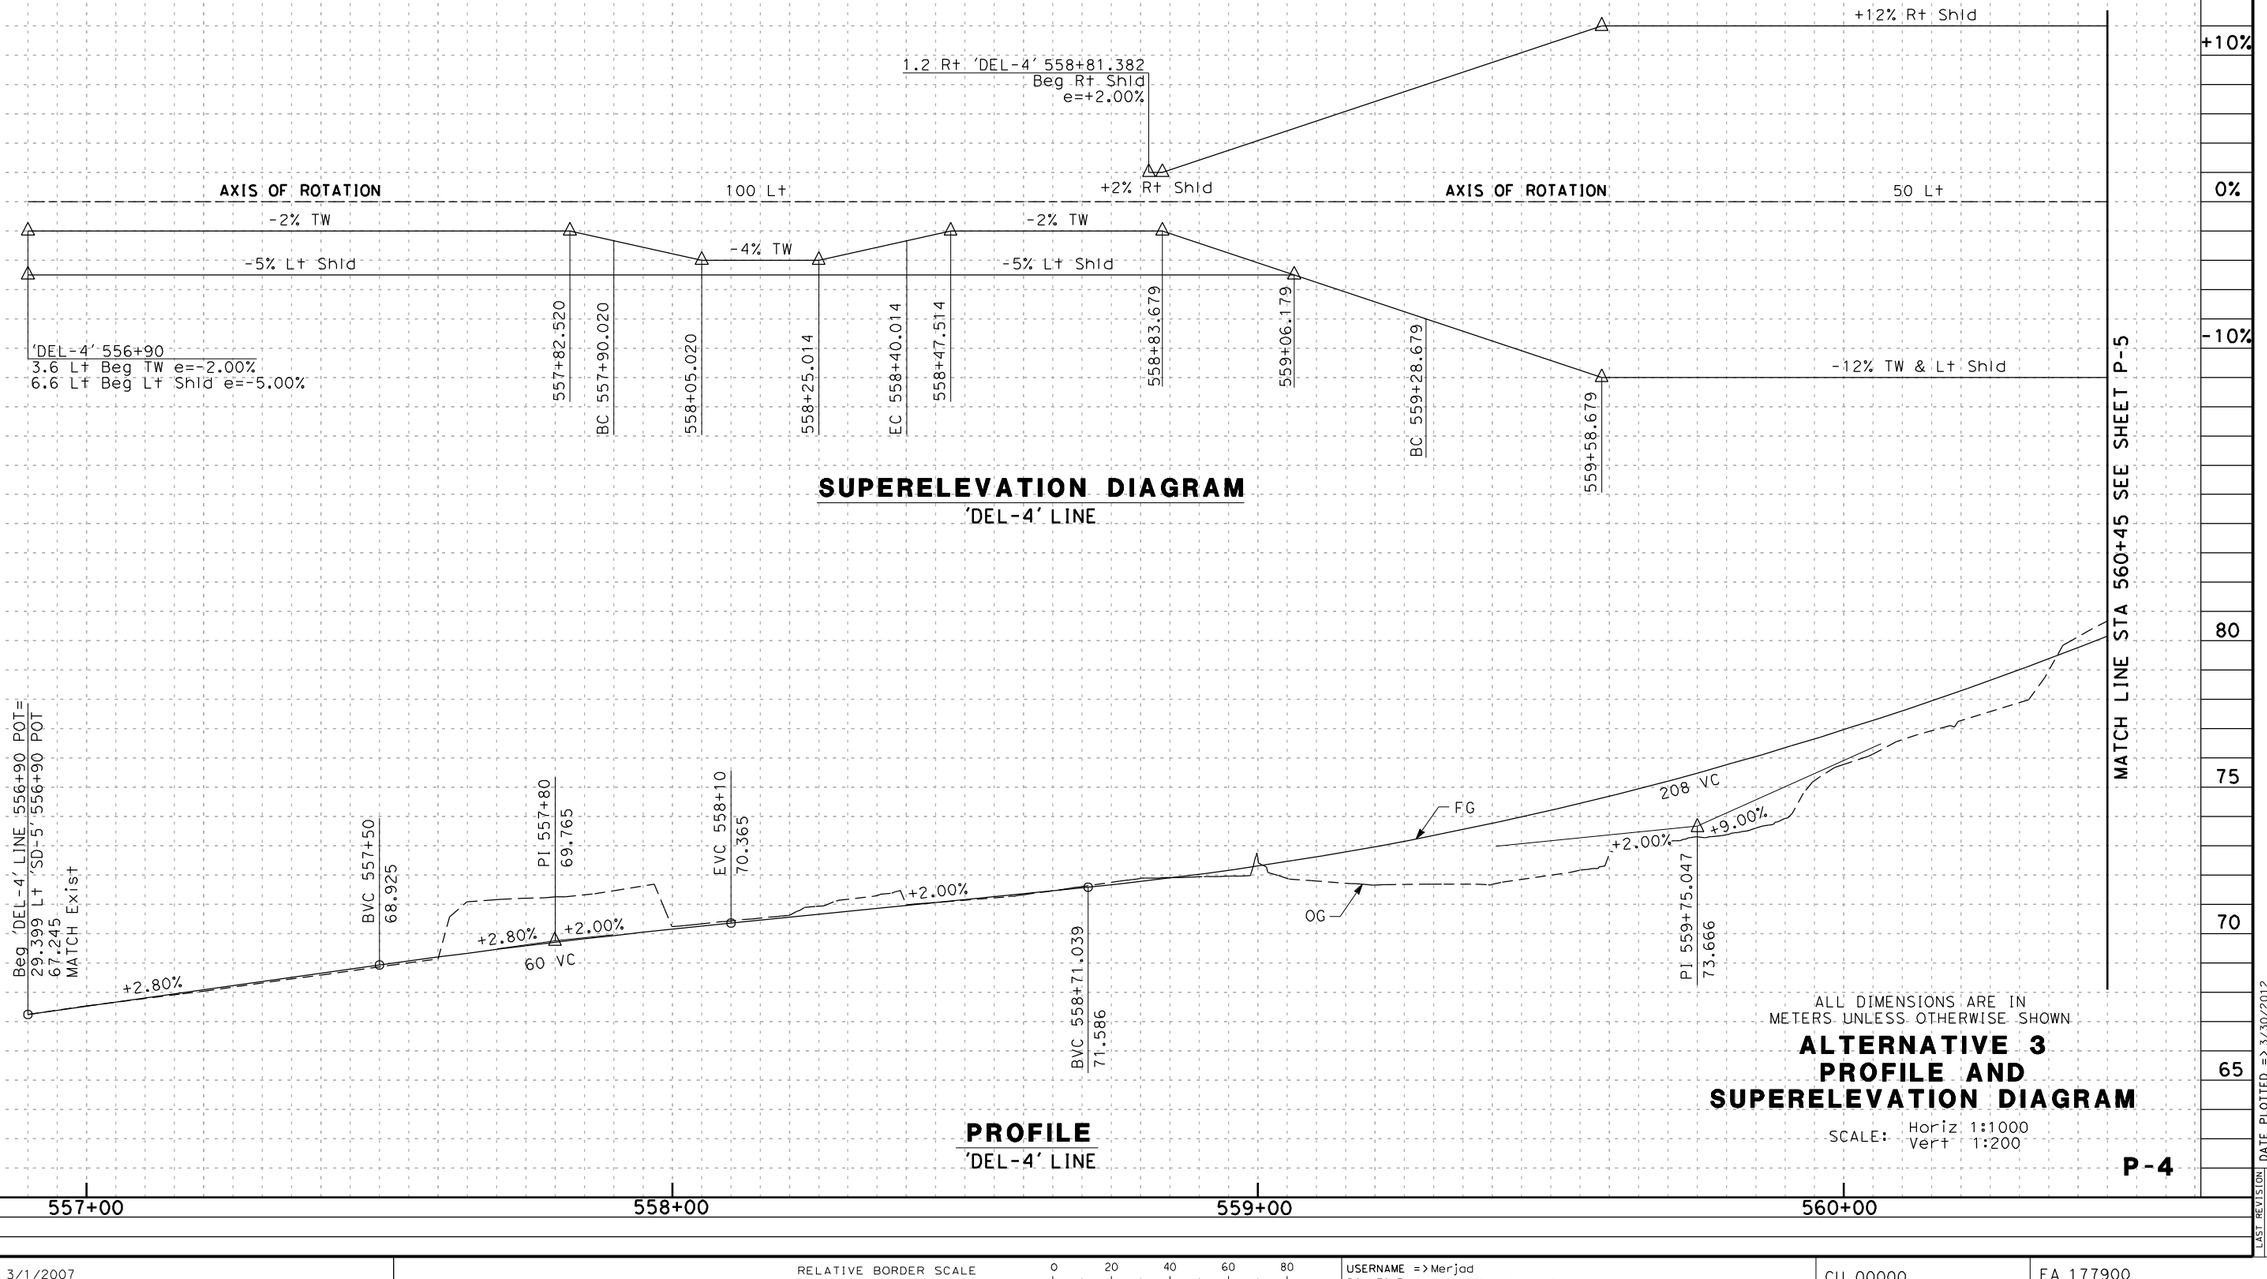

SUPERELEVATION DIAGRAM
'DEL-4' LINE

PROFILE
'DEL-4' LINE

ALL DIMENSIONS ARE IN METERS UNLESS OTHERWISE SHOWN

ALTERNATIVE 3 PROFILE AND SUPERELEVATION DIAGRAM

SCALE: Horiz 1:1000
Vert 1:200

P-4

Station

m^3 Exc | Emb

LAST REVISION 00-00-00 | DATE PLOTTED => 3/30/2012 | TIME PLOTTED => 1:12:39 PM

BORDER LAST REVISED 3/1/2007

RELATIVE BORDER SCALE IS IN MILLIMETERS 0 20 40 60 80

USERNAME => Merjad
DGN FILE => ...\1643fb004_alt3.dgn

CU 00000

EA 177900

Dist	COUNTY	ROUTE	KILOMETER POST TOTAL PROJECT	SHEET No.	TOTAL SHEETS
11	SD	5/56	52.6/56.0, R0.0/R4.1		

REGISTERED CIVIL ENGINEER DATE

PLANS APPROVAL DATE

REGISTERED PROFESSIONAL ENGINEER No. Exp. CIVIL STATE OF CALIFORNIA

THE STATE OF CALIFORNIA OR ITS OFFICERS OR AGENTS SHALL NOT BE RESPONSIBLE FOR THE ACCURACY OR COMPLETENESS OF ELECTRONIC COPIES OF THIS PLAN SHEET.

Dokken Engineering
5675 Ruffin Road
Suite 250
San Diego, CA 92123

REVISED BY | DATE REVISED

CALCULATED-DESIGNED BY | CHECKED BY

CONSULTANT FUNCTIONAL SUPERVISOR

STATE OF CALIFORNIA - DEPARTMENT OF TRANSPORTATION

Caltrans

+10%
0%
-10%

MATCH LINE STA 560+45 SEE SHEET P-4

1.2 Rt 'DEL-4' 561+37.046
END Rt Shld
e=+5.00%

+5% Rt Shld

AXIS OF ROTATION

-5% TW & Lt Shld

560+66.569

EC 560+96.569

561+19.069

14.8 Lt 'DEL-4' 561+30.195
END Lt Shld
e=-5.00%

SUPERELEVATION DIAGRAM
'DEL-4' LINE

PRVC 560+79.055
83.027

PI 561+09.055
85.727

EVC 561+39.055
86.327

END 'DEL-4' 561+63.161 POT=
'DEL' 557+57.933 POT
86.809

+9.00%
+2.00%
+2.00%
60 VC

PROFILE
'DEL-4' LINE

90
85
80
75

Station
561+00
562+00

m^3 Exc
Emb

ALL DIMENSIONS ARE IN METERS UNLESS OTHERWISE SHOWN

ALTERNATIVE 3 PROFILE AND SUPERELEVATION DIAGRAM

SCALE: Horiz 1:1000
Vert 1:200

P-5

LAST REVISION 00-00-00 DATE PLOTTED => 3/30/2012 TIME PLOTTED => 11:12:40 PM

BORDER LAST REVISED 3/1/2007

RELATIVE BORDER SCALE IS IN MILLIMETERS 0 20 40 60 80

USERNAME => Merjad
DGN FILE => ...\1643fb005_alt3.dgn

CU 00000

EA 177900

Dist	COUNTY	ROUTE	KILOMETER POST TOTAL PROJECT	SHEET No.	TOTAL SHEETS
11	SD	5/56	52.6/56.0, R0.0/R4.1		

Caltrans Metric

REGISTERED CIVIL ENGINEER DATE

PLANS APPROVAL DATE

REGISTERED PROFESSIONAL ENGINEER No. Exp. CIVIL STATE OF CALIFORNIA

THE STATE OF CALIFORNIA OR ITS OFFICERS OR AGENTS SHALL NOT BE RESPONSIBLE FOR THE ACCURACY OR COMPLETENESS OF ELECTRONIC COPIES OF THIS PLAN SHEET.

Dokken Engineering
5675 Ruffin Road
Suite 250
San Diego, CA 92123

REVISED BY | DATE REVISED

CALCULATED-DESIGNED BY | CHECKED BY

CONSULTANT FUNCTIONAL SUPERVISOR

STATE OF CALIFORNIA - DEPARTMENT OF TRANSPORTATION
Caltrans

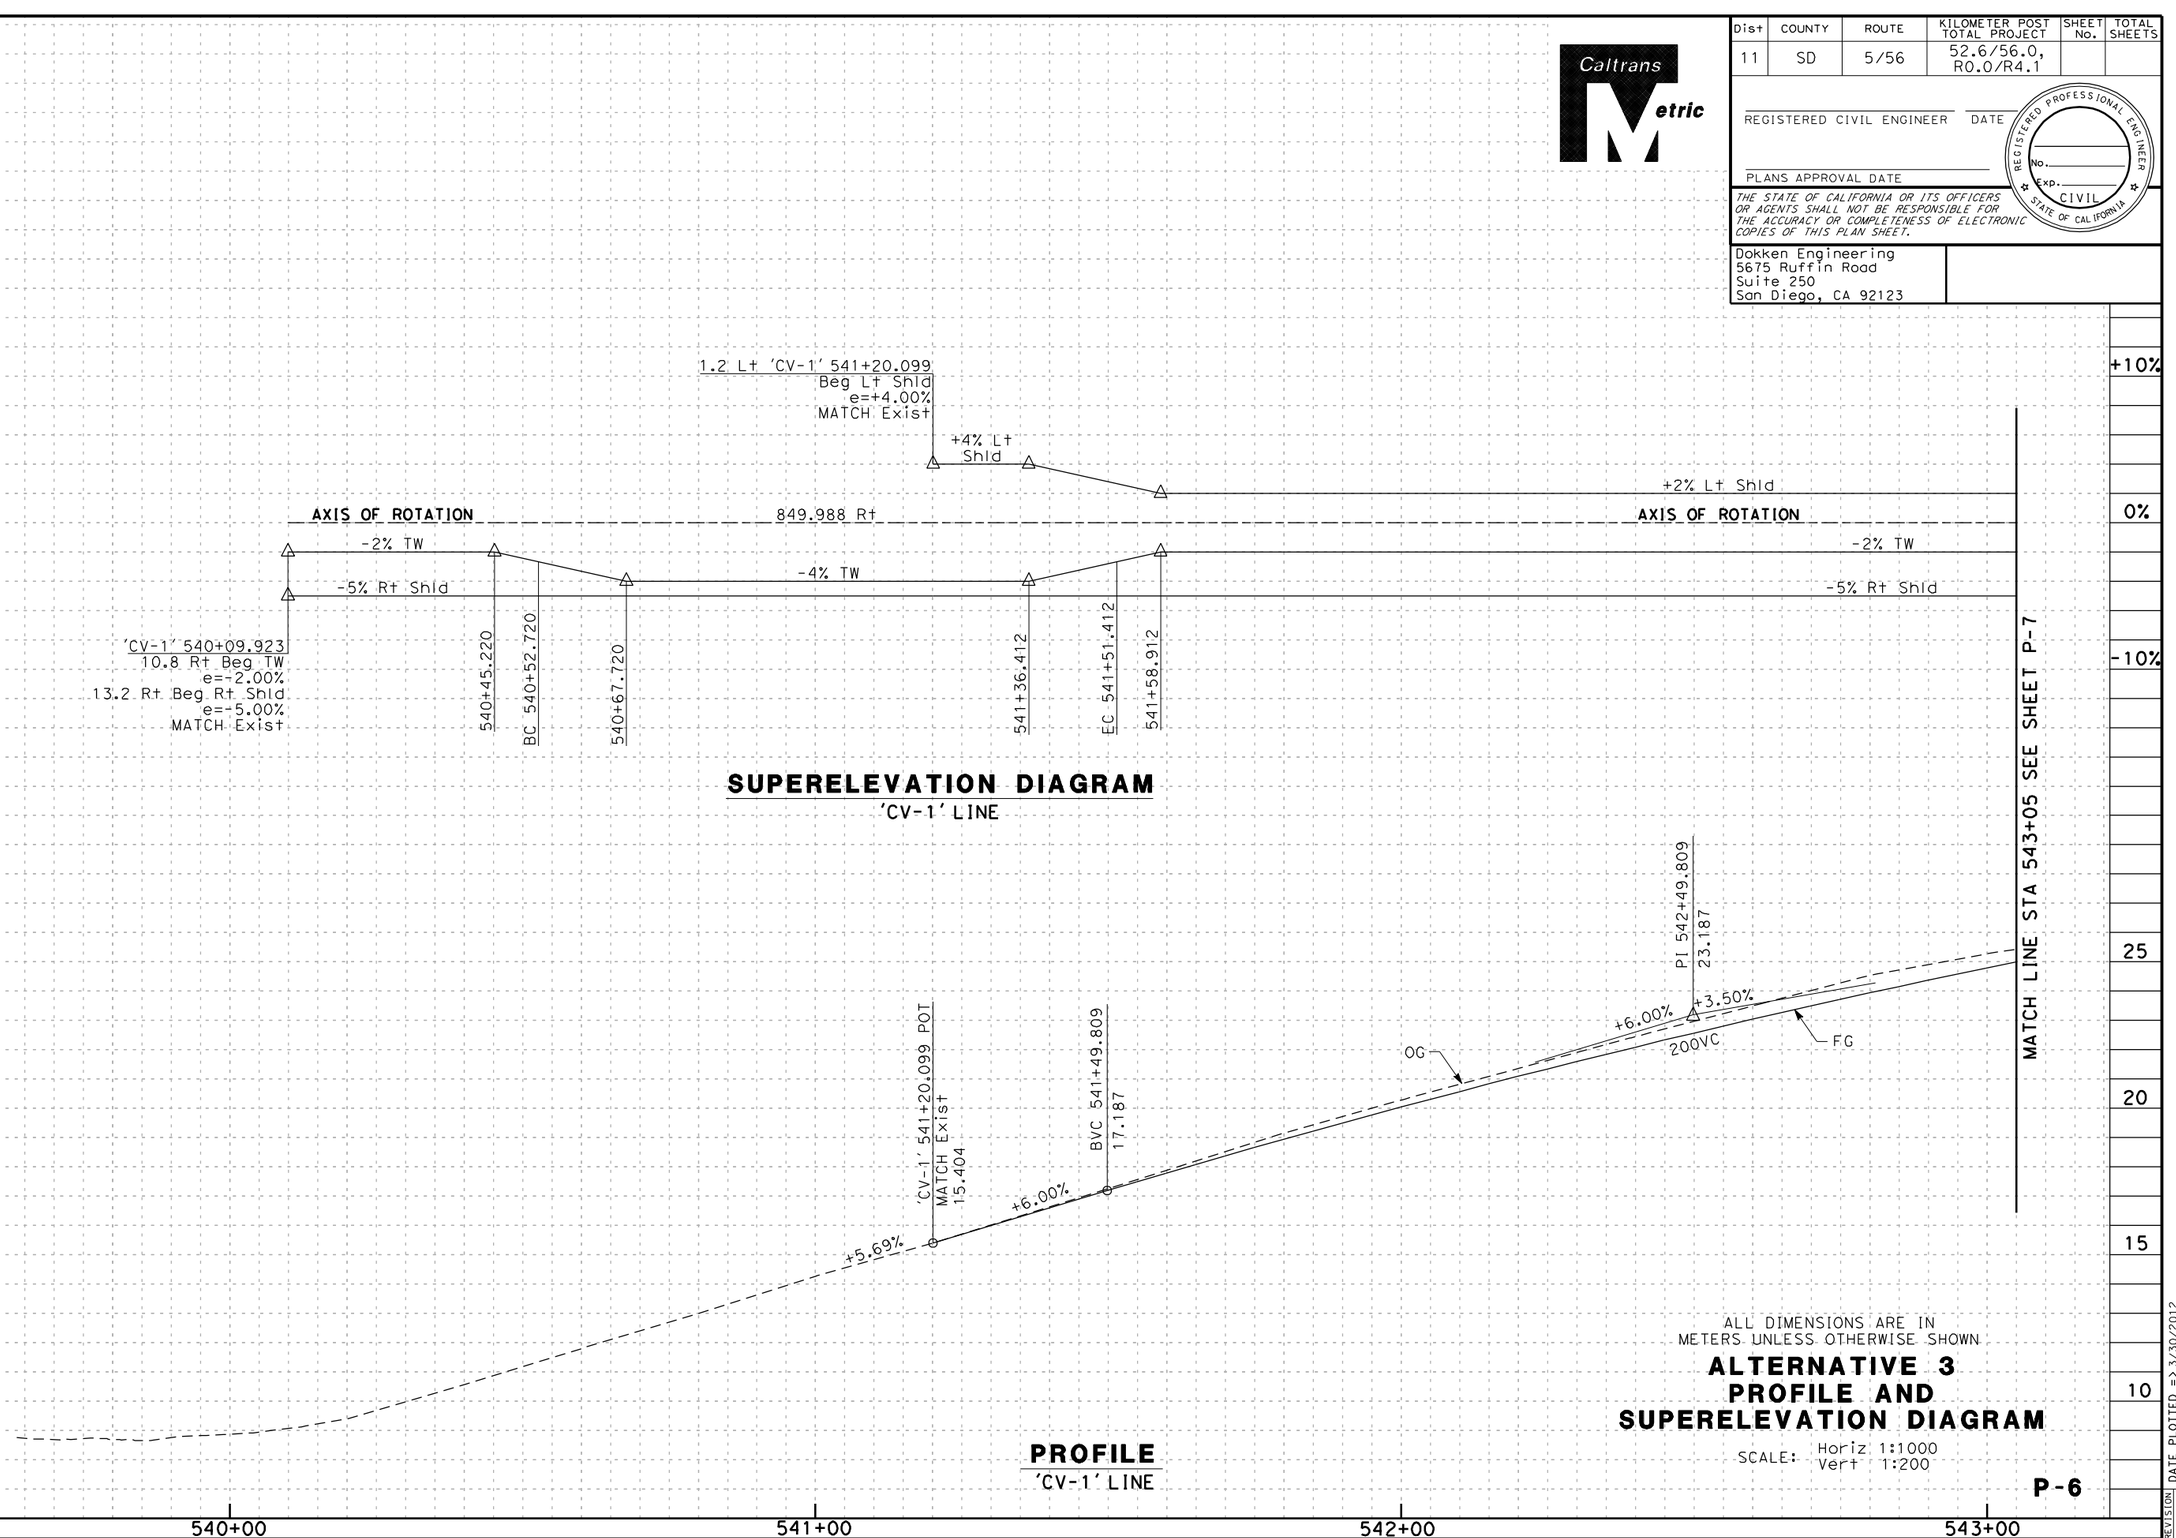

SUPERELEVATION DIAGRAM
'CV-1' LINE

PROFILE
'CV-1' LINE

ALL DIMENSIONS ARE IN METERS UNLESS OTHERWISE SHOWN

ALTERNATIVE 3
PROFILE AND SUPERELEVATION DIAGRAM

SCALE: Horiz 1:1000
Vert 1:200

P-6

Station: 540+00 | 541+00 | 542+00 | 543+00

m^3 Exc / Emb

LAST REVISION | DATE PLOTTED => 3/30/2012 | TIME PLOTTED => 1:12:41 PM | 00-00-00

BORDER LAST REVISED 3/1/2007 | RELATIVE BORDER SCALE IS IN MILLIMETERS 0 20 40 60 80 | USERNAME => Merjad | DGN FILE => ...\1643fb006_alt3.dgn | CU 00000 | EA 177900

Dist	COUNTY	ROUTE	KILOMETER POST TOTAL PROJECT	SHEET No.	TOTAL SHEETS
11	SD	5/56	52.6/56.0, R0.0/R4.1		

REGISTERED CIVIL ENGINEER DATE

PLANS APPROVAL DATE

REGISTERED PROFESSIONAL ENGINEER No. Exp. CIVIL STATE OF CALIFORNIA

THE STATE OF CALIFORNIA OR ITS OFFICERS OR AGENTS SHALL NOT BE RESPONSIBLE FOR THE ACCURACY OR COMPLETENESS OF ELECTRONIC COPIES OF THIS PLAN SHEET.

Dokken Engineering
5675 Ruffin Road
Suite 250
San Diego, CA 92123

REVISED BY | DATE REVISED

CALCULATED-DESIGNED BY | CHECKED BY

CONSULTANT FUNCTIONAL SUPERVISOR

STATE OF CALIFORNIA - DEPARTMENT OF TRANSPORTATION

Caltrans

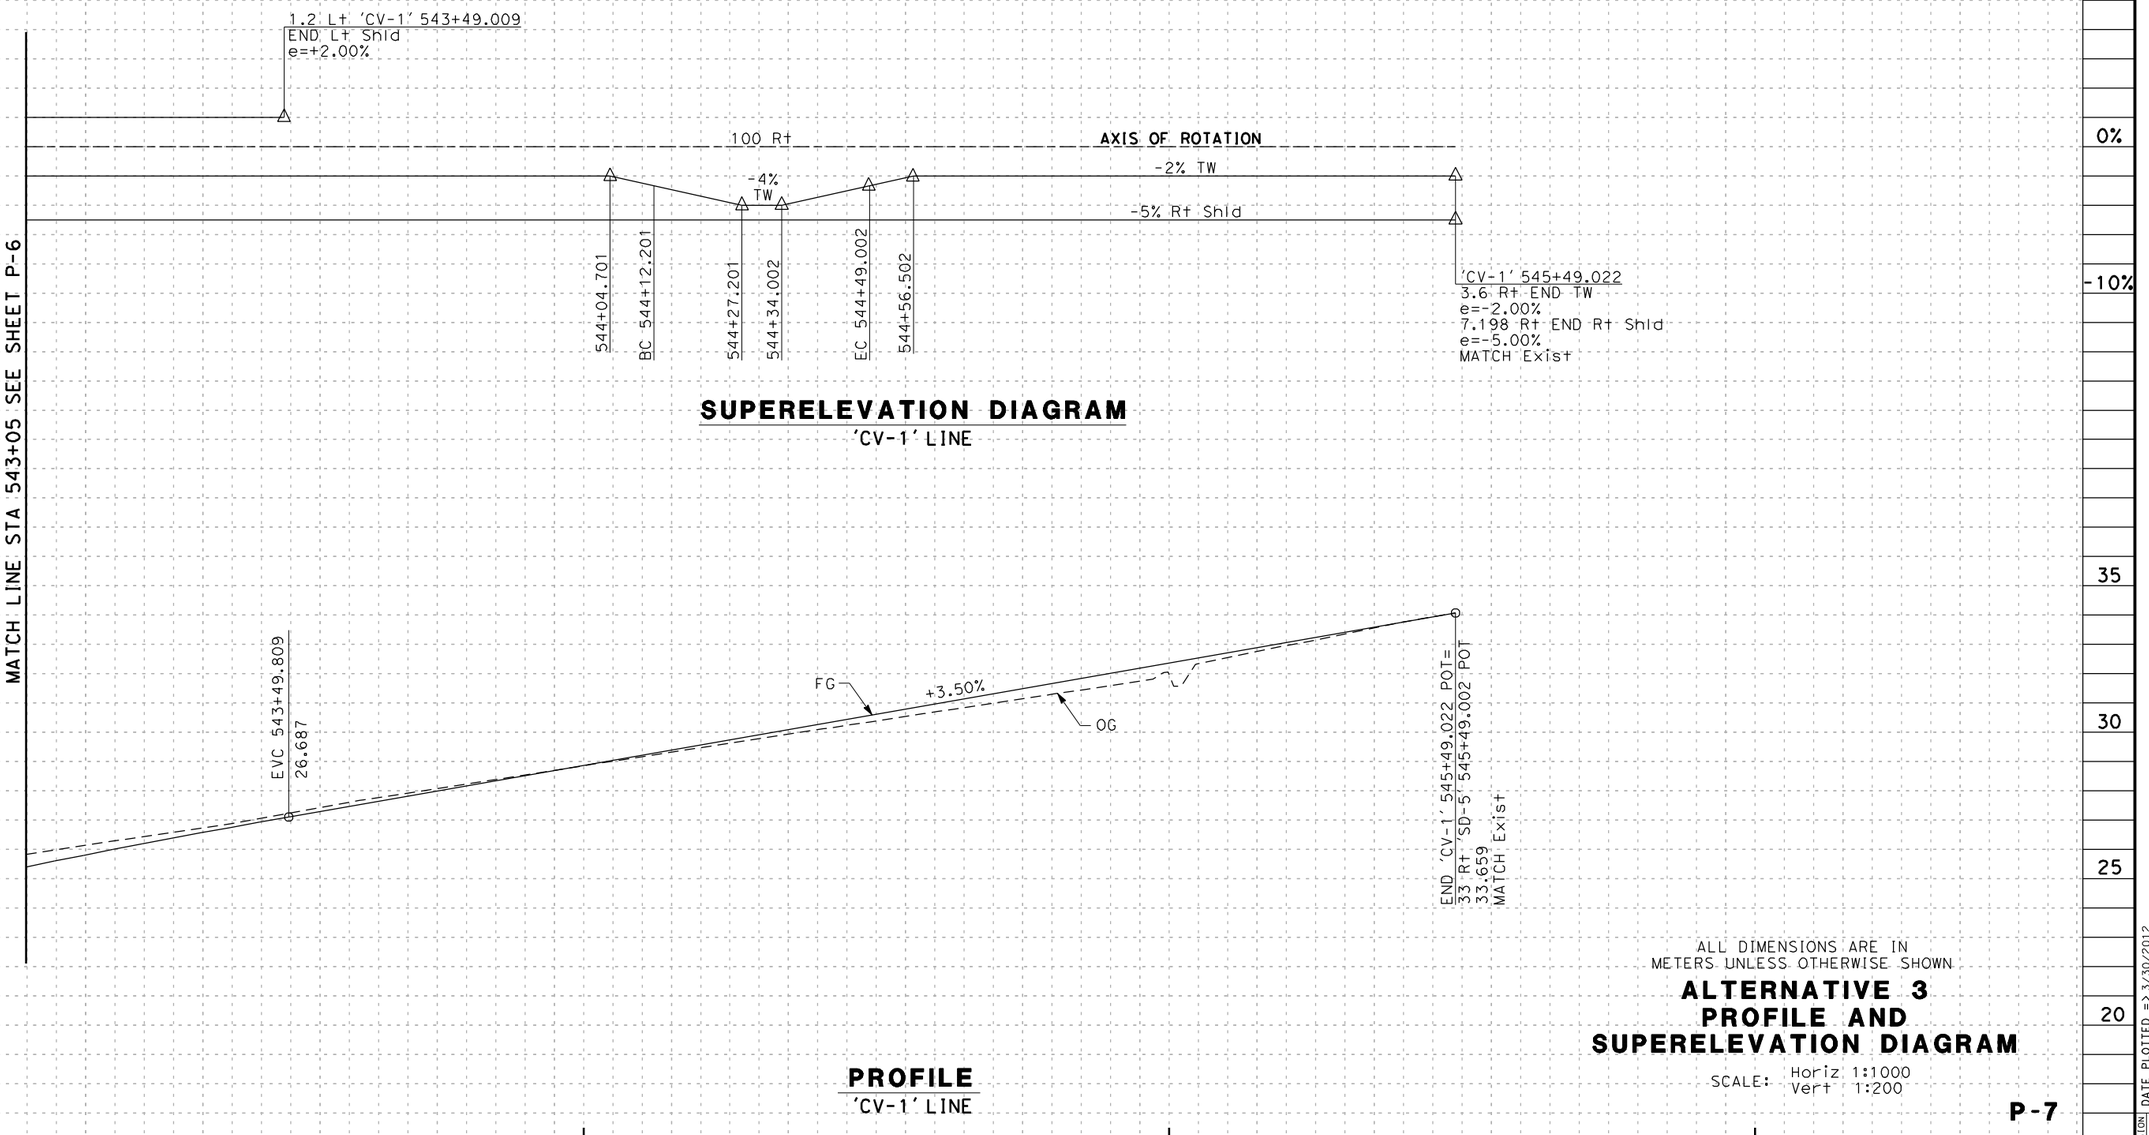

SUPERELEVATION DIAGRAM
'CV-1' LINE

PROFILE
'CV-1' LINE

ALL DIMENSIONS ARE IN METERS UNLESS OTHERWISE SHOWN

ALTERNATIVE 3
PROFILE AND SUPERELEVATION DIAGRAM

SCALE: Horiz 1:1000
Vert 1:200

P-7

Station

m^3 Exc | Emb

LAST REVISION 00-00-00 DATE PLOTTED => 3/30/2012 TIME PLOTTED => 1:12:42 PM

BORDER LAST REVISED 3/1/2007 | RELATIVE BORDER SCALE IS IN MILLIMETERS 0 20 40 60 80 | USERNAME => Merjad DGN FILE => ...\1643fb007_alt3.dgn | CU 00000 | EA 177900

Dist	COUNTY	ROUTE	KILOMETER POST TOTAL PROJECT	SHEET No.	TOTAL SHEETS
11	SD	5/56	52.6/56.0, R0.0/R4.1		

REGISTERED CIVIL ENGINEER DATE

PLANS APPROVAL DATE

REGISTERED PROFESSIONAL ENGINEER No. Exp. CIVIL STATE OF CALIFORNIA

THE STATE OF CALIFORNIA OR ITS OFFICERS OR AGENTS SHALL NOT BE RESPONSIBLE FOR THE ACCURACY OR COMPLETENESS OF ELECTRONIC COPIES OF THIS PLAN SHEET.

Dokken Engineering
5675 Ruffin Road
Suite 250
San Diego, CA 92123

REVISED BY | DATE REVISED

CALCULATED-DESIGNED BY | CHECKED BY

CONSULTANT FUNCTIONAL SUPERVISOR

STATE OF CALIFORNIA - DEPARTMENT OF TRANSPORTATION

Caltrans

+10% 0% -10%

+11% Lt TW & Shld

EC 528+24.984

'CV-2' 539+50
3.6 Lt END Lt TW
e=+2.00%
10.8 Rt END Rt TW
e=-2.00%
MATCH Exist

4.8 Lt 'CV-2' 539+44.723
END Lt Shld
e=+2.00%

+2% Lt TW & Shld

198.125 Rt — AXIS OF ROTATION TION LINE 'CV-2' LINE — 75 Lt

-2% Rt TW

-5% Rt Shld

13.0 Rt 'CV-2' 539+45.740
END Rt Shld
e=-5.00%
MATCH Exist

537+91.954

537+96.984

538+42.803

538+65.715

-11% Rt TW & Shld

'CV-2' 537+63.954 BC
1.2 Lt Beg Lt Shld
e=+7.33%
7.2 Rt Beg Rt TW
9.6 Rt Beg Rt Shld
e=-7.330%
MATCH Exist

SUPERELEVATION DIAGRAM
'CV-2' LINE

20 15 10 5

BVC 537+70.195
8.481

PI 538+00.195
8.571

EVC 538+30.195
8.271

END 'CV-2' 539+68.339 POT=
'CVR' 540+11.026 POT
8.748
MATCH Exist

+0.30% +0.30% -1.00% 60 VC -1.00% FG 80 VC -1.00% +1.50% +1.50%

OG

Beg 'CV-2' LINE 537+63.954 BC=
30.022 Rt 'SD-5' 537+64.660 POC
8.462
MATCH Exist

BVC 538+53.984
8.033

PI 538+93.984
7.633

EVC 539+33.984
8.233

PROFILE
'CV-2' LINE

Station: 538+00 | 539+00 | 540+00

m³ Exc / Emb

ALL DIMENSIONS ARE IN METERS UNLESS OTHERWISE SHOWN

ALTERNATIVE 3
PROFILE AND SUPERELEVATION DIAGRAM

SCALE: Horiz 1:1000
Vert 1:200

P-8

LAST REVISION 00-00-00 DATE PLOTTED => 3/30/2012 TIME PLOTTED => 11:2:43 PM

BORDER LAST REVISED 3/1/2007 | RELATIVE BORDER SCALE IS IN MILLIMETERS 0 20 40 60 80 | USERNAME => Merjad DGN FILE => ...\1643fb008_alt3.dgn | CU 00000 | EA 177900

Dist	COUNTY	ROUTE	KILOMETER POST TOTAL PROJECT	SHEET No.	TOTAL SHEETS
11	SD	5/56	52.6/56.0, R0.0/R4.1		

REGISTERED CIVIL ENGINEER DATE

PLANS APPROVAL DATE

REGISTERED PROFESSIONAL ENGINEER No. Exp. CIVIL STATE OF CALIFORNIA

THE STATE OF CALIFORNIA OR ITS OFFICERS OR AGENTS SHALL NOT BE RESPONSIBLE FOR THE ACCURACY OR COMPLETENESS OF ELECTRONIC COPIES OF THIS PLAN SHEET.

Dokken Engineering
5675 Ruffin Road
Suite 250
San Diego, CA 92123

REVISED BY | DATE REVISED

CALCULATED-DESIGNED BY | CHECKED BY

CONSULTANT FUNCTIONAL SUPERVISOR

STATE OF CALIFORNIA - DEPARTMENT OF TRANSPORTATION

Caltrans

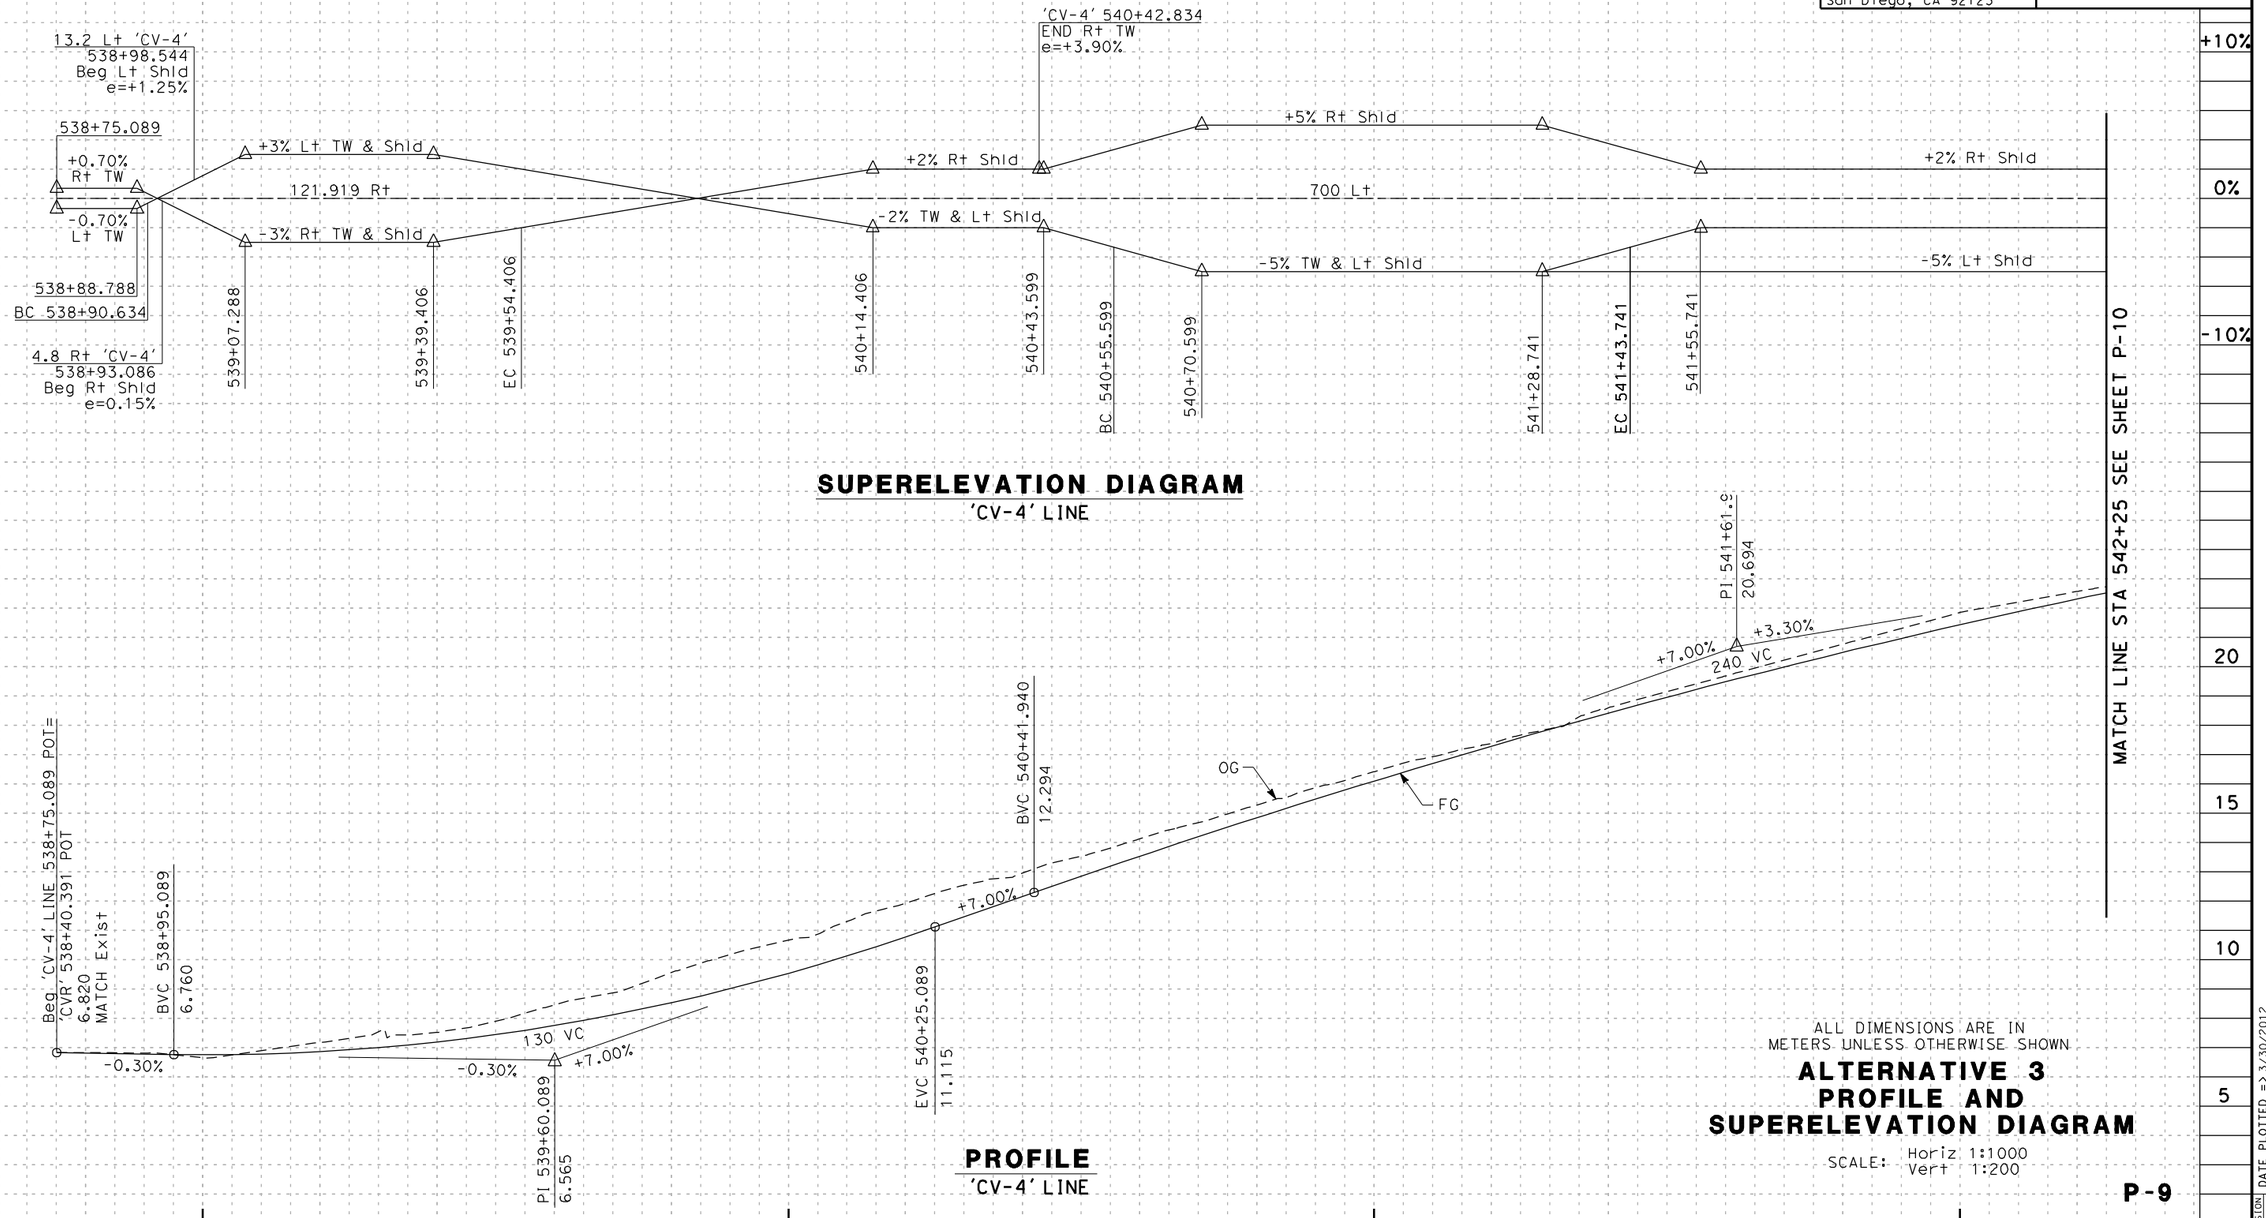

SUPERELEVATION DIAGRAM
'CV-4' LINE

PROFILE
'CV-4' LINE

ALL DIMENSIONS ARE IN METERS UNLESS OTHERWISE SHOWN

ALTERNATIVE 3
PROFILE AND SUPERELEVATION DIAGRAM

SCALE: Horiz 1:1000
Vert 1:200

P-9

Station

m^3 Exc | Emb

LAST REVISION | DATE PLOTTED => 3/30/2012
00-00-00 | TIME PLOTTED => 1:12:44 PM

BORDER LAST REVISED 3/1/2007 | RELATIVE BORDER SCALE IS IN MILLIMETERS 0 20 40 60 80 | USERNAME => Merjad | DGN FILE => ...\1643fb009_alt3.dgn | CU 00000 | EA 177900

Dist	COUNTY	ROUTE	KILOMETER POST TOTAL PROJECT	SHEET No.	TOTAL SHEETS
11	SD	5/56	52.6/56.0, R0.0/R4.1		

REGISTERED CIVIL ENGINEER DATE

PLANS APPROVAL DATE

REGISTERED PROFESSIONAL ENGINEER No. Exp. CIVIL STATE OF CALIFORNIA

THE STATE OF CALIFORNIA OR ITS OFFICERS OR AGENTS SHALL NOT BE RESPONSIBLE FOR THE ACCURACY OR COMPLETENESS OF ELECTRONIC COPIES OF THIS PLAN SHEET.

Dokken Engineering
5675 Ruffin Road
Suite 250
San Diego, CA 92123

REVISED BY | DATE REVISED

CALCULATED-DESIGNED BY | CHECKED BY

CONSULTANT FUNCTIONAL SUPERVISOR

STATE OF CALIFORNIA - DEPARTMENT OF TRANSPORTATION

Caltrans

+10%
0%
-10%

1.2 Rt 'CV-4' 542+50.797
END Rt Shld
e=+2.00%

+2% Rt Shld

AXIS OF ROTATION

-2% TW

-5% Lt Shld

'CV-4' 543+33.095
7.2 Lt END TW
e=-2.00%
10.2 Lt END Lt Shld
e=-5.00%

MATCH LINE STA 542+25 SEE SHEET P-9

SUPERELEVATION DIAGRAM
'CV-4' LINE

EVC 542+81.940
24.654

END 'CV-4' LINE
543+33.095 POT=
30.579 Lt 'SD-5'
543+33.116 POT
26.343

PROFILE
'CV-4' LINE

35
30
25
20

Station
m^3 Exc
Emb

543+00
544+00

ALL DIMENSIONS ARE IN METERS UNLESS OTHERWISE SHOWN

ALTERNATIVE 3
PROFILE AND SUPERELEVATION DIAGRAM

SCALE: Horiz 1:1000
Vert 1:200

P-10

LAST REVISION | DATE PLOTTED => 3/30/2012
00-00-00 | TIME PLOTTED => 1:12:46 PM

Dist	COUNTY	ROUTE	KILOMETER POST TOTAL PROJECT	SHEET No.	TOTAL SHEETS
11	SD	5/56	52.6/56.0, R0.0/R4.1		

REGISTERED CIVIL ENGINEER DATE

PLANS APPROVAL DATE

REGISTERED PROFESSIONAL ENGINEER No. Exp. CIVIL STATE OF CALIFORNIA

THE STATE OF CALIFORNIA OR ITS OFFICERS OR AGENTS SHALL NOT BE RESPONSIBLE FOR THE ACCURACY OR COMPLETENESS OF ELECTRONIC COPIES OF THIS PLAN SHEET.

Dokken Engineering
5675 Ruffin Road
Suite 250
San Diego, CA 92123

REVISED BY | DATE REVISED

CALCULATED-DESIGNED BY | CHECKED BY

CONSULTANT FUNCTIONAL SUPERVISOR

STATE OF CALIFORNIA - DEPARTMENT OF TRANSPORTATION

Caltrans

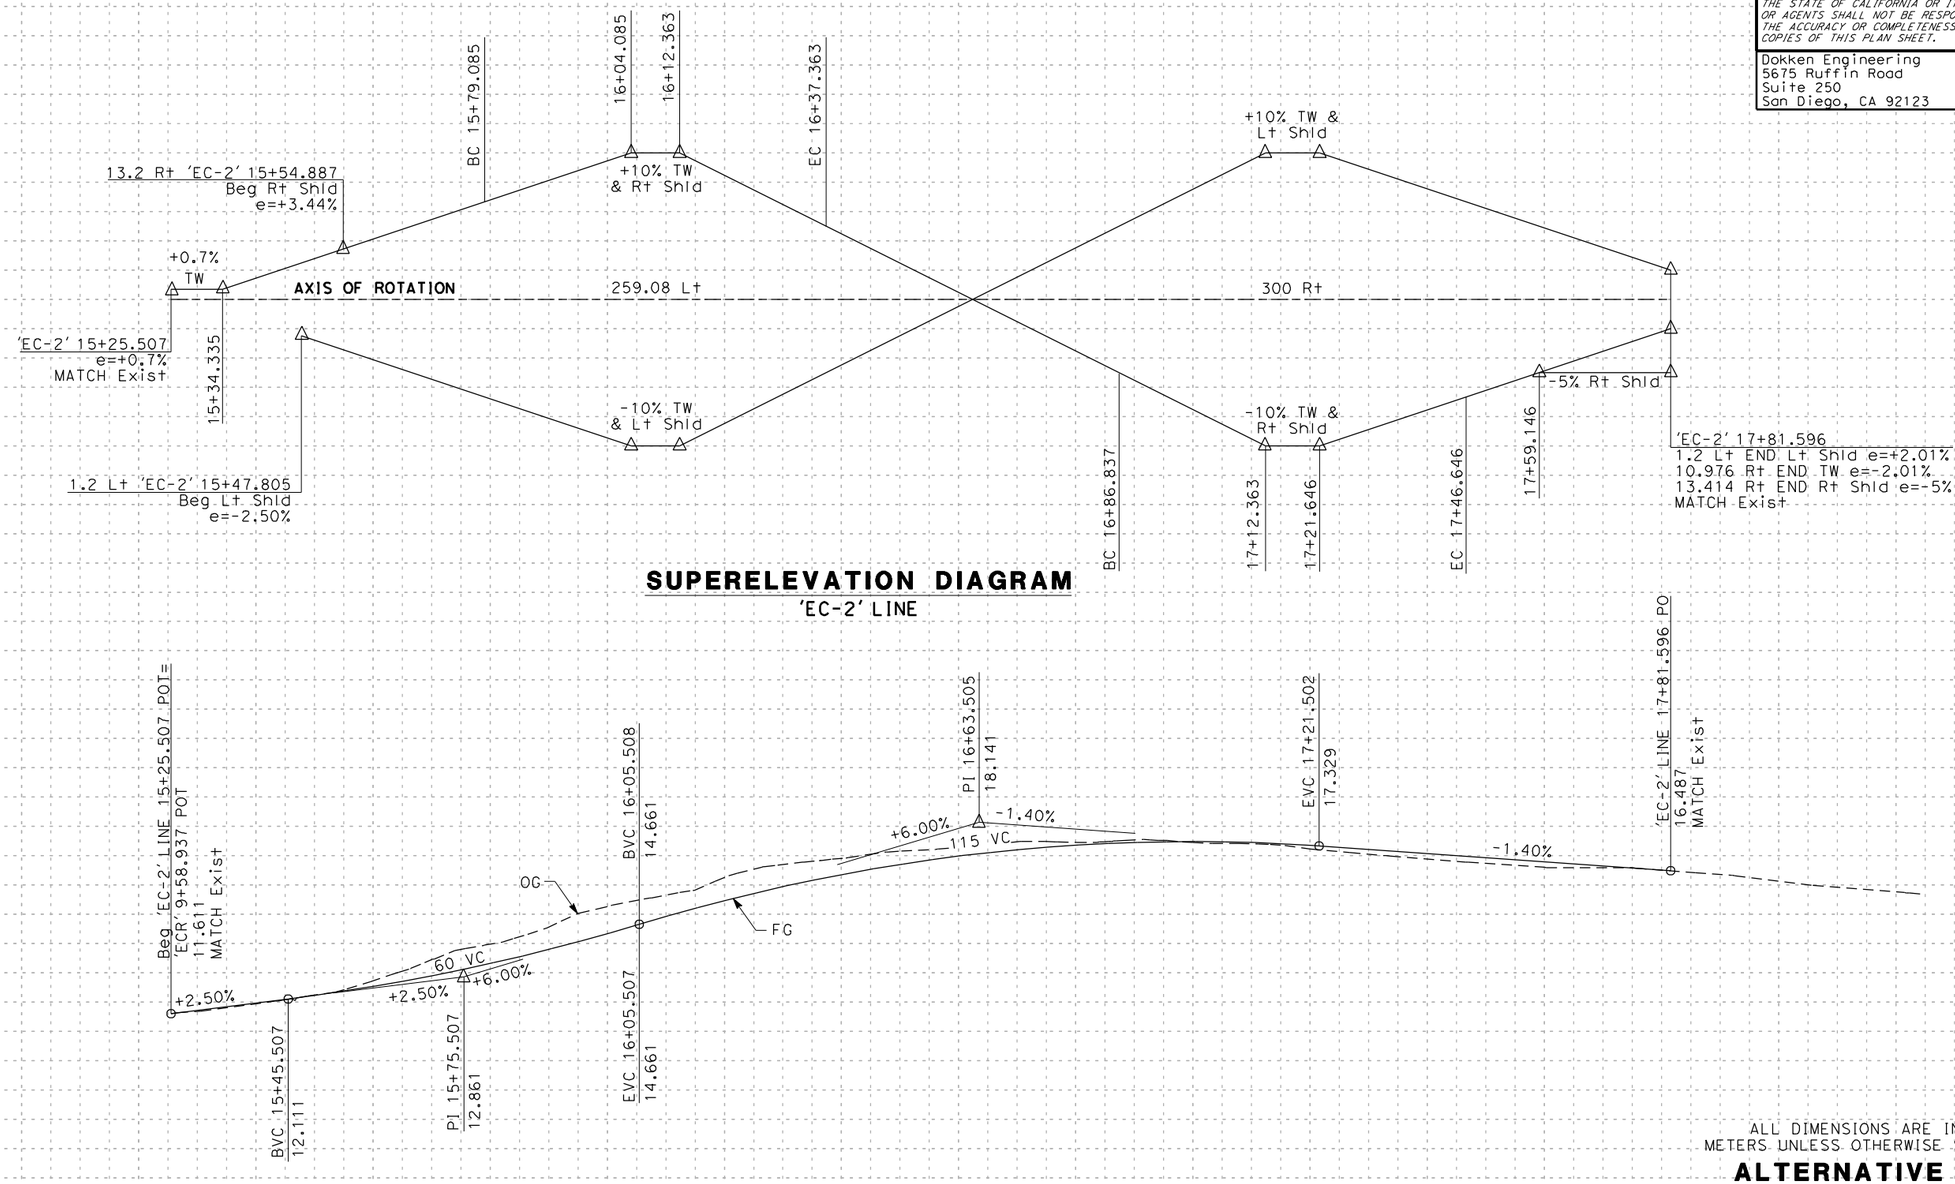

SUPERELEVATION DIAGRAM

'EC-2' LINE

PROFILE

'EC-2' LINE

ALL DIMENSIONS ARE IN METERS UNLESS OTHERWISE SHOWN

ALTERNATIVE 3 PROFILE AND SUPERELEVATION DIAGRAM

SCALE: Horiz 1:1000
Vert 1:200

P-11

Station: 15+00 | 16+00 | 17+00 | 18+00

m^3 Exc

Emb

LAST REVISION 00-00-00 DATE PLOTTED => 3/30/2012 TIME PLOTTED => 11:12:47 PM

BORDER LAST REVISED 3/1/2007

RELATIVE BORDER SCALE IS IN MILLIMETERS 0 20 40 60 80

USERNAME => Merjad
DGN FILE => ...\1643fb011_alt3.dgn

CU 00000

EA 177900

Dist	COUNTY	ROUTE	KILOMETER POST TOTAL PROJECT	SHEET No.	TOTAL SHEETS
11	SD	5/56	52.6/56.0, R0.0/R4.1		

REGISTERED CIVIL ENGINEER DATE

PLANS APPROVAL DATE

REGISTERED PROFESSIONAL ENGINEER No. Exp. CIVIL STATE OF CALIFORNIA

THE STATE OF CALIFORNIA OR ITS OFFICERS OR AGENTS SHALL NOT BE RESPONSIBLE FOR THE ACCURACY OR COMPLETENESS OF ELECTRONIC COPIES OF THIS PLAN SHEET.

Dokken Engineering
5675 Ruffin Road
Suite 250
San Diego, CA 92123

REVISED BY | DATE REVISED

CALCULATED-DESIGNED BY | CHECKED BY

CONSULTANT FUNCTIONAL SUPERVISOR

STATE OF CALIFORNIA - DEPARTMENT OF TRANSPORTATION

Caltrans

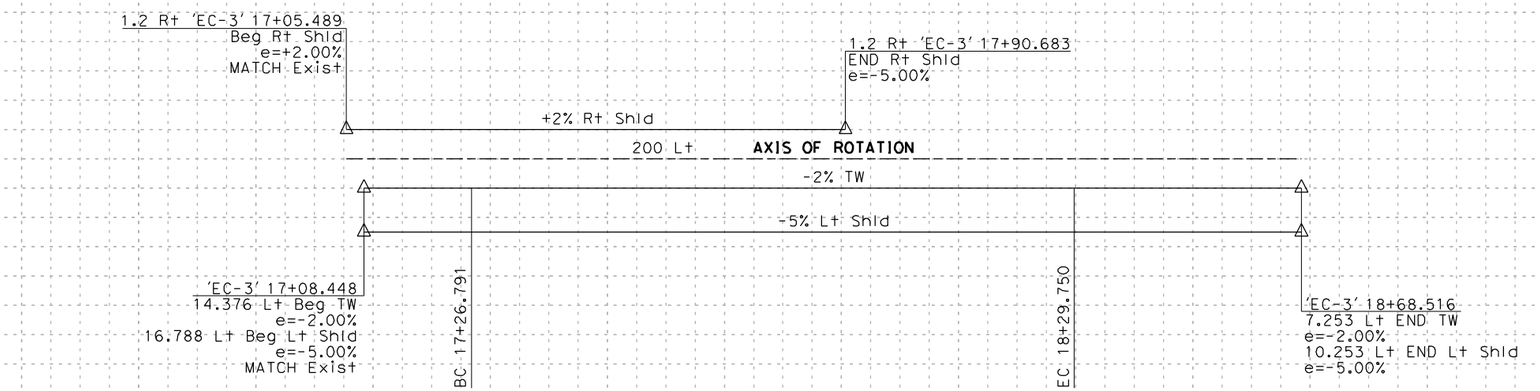

SUPERELEVATION DIAGRAM
'EC-3' LINE

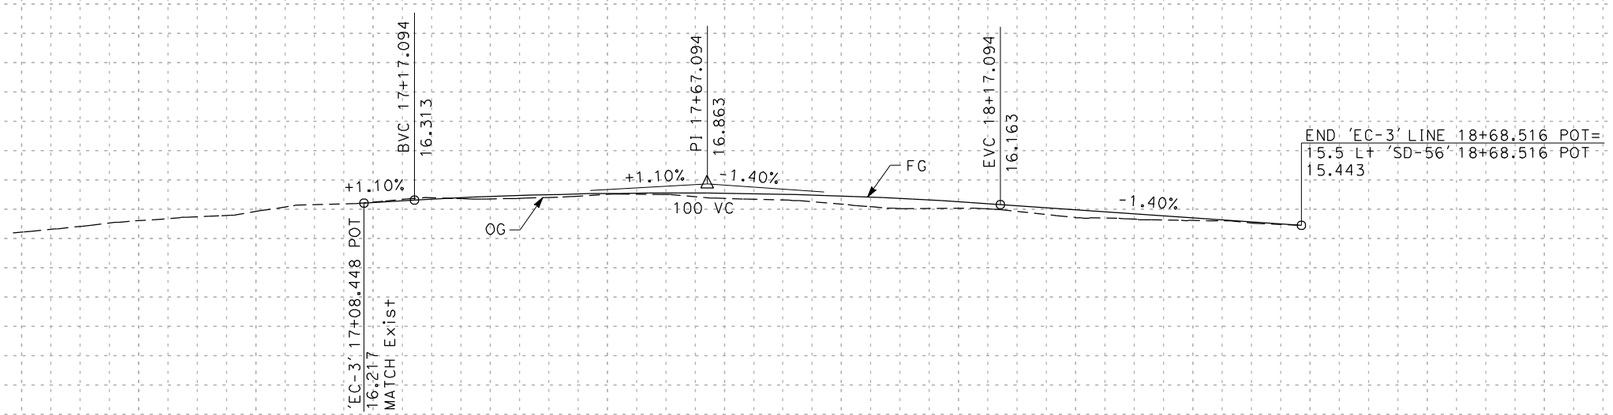

PROFILE
'EC-3' LINE

Station: 17+00 | 18+00 | 19+00

m³ Exc / Emb

ALL DIMENSIONS ARE IN METERS UNLESS OTHERWISE SHOWN

ALTERNATIVE 3
PROFILE AND SUPERELEVATION DIAGRAM

SCALE: Horiz 1:1000
Vert 1:200

P-12

LAST REVISION 00-00-00 DATE PLOTTED => 3/30/2012 TIME PLOTTED => 11:12:48 PM

BORDER LAST REVISED 3/1/2007

RELATIVE BORDER SCALE IS IN MILLIMETERS 0 20 40 60 80

USERNAME => Merjad
DGN FILE => ...\1643fb012_alt3.dgn

CU 00000

EA 177900

Dist	COUNTY	ROUTE	KILOMETER POST TOTAL PROJECT	SHEET No.	TOTAL SHEETS
11	SD	5/56	52.6/56.0, R0.0/R4.1		

REGISTERED CIVIL ENGINEER DATE

PLANS APPROVAL DATE

REGISTERED PROFESSIONAL ENGINEER No. Exp. CIVIL STATE OF CALIFORNIA

THE STATE OF CALIFORNIA OR ITS OFFICERS OR AGENTS SHALL NOT BE RESPONSIBLE FOR THE ACCURACY OR COMPLETENESS OF ELECTRONIC COPIES OF THIS PLAN SHEET.

Dokken Engineering
5675 Ruffin Road
Suite 250
San Diego, CA 92123

REVISED BY | DATE REVISED

CALCULATED-DESIGNED BY | CHECKED BY

CONSULTANT FUNCTIONAL SUPERVISOR

STATE OF CALIFORNIA - DEPARTMENT OF TRANSPORTATION

Caltrans

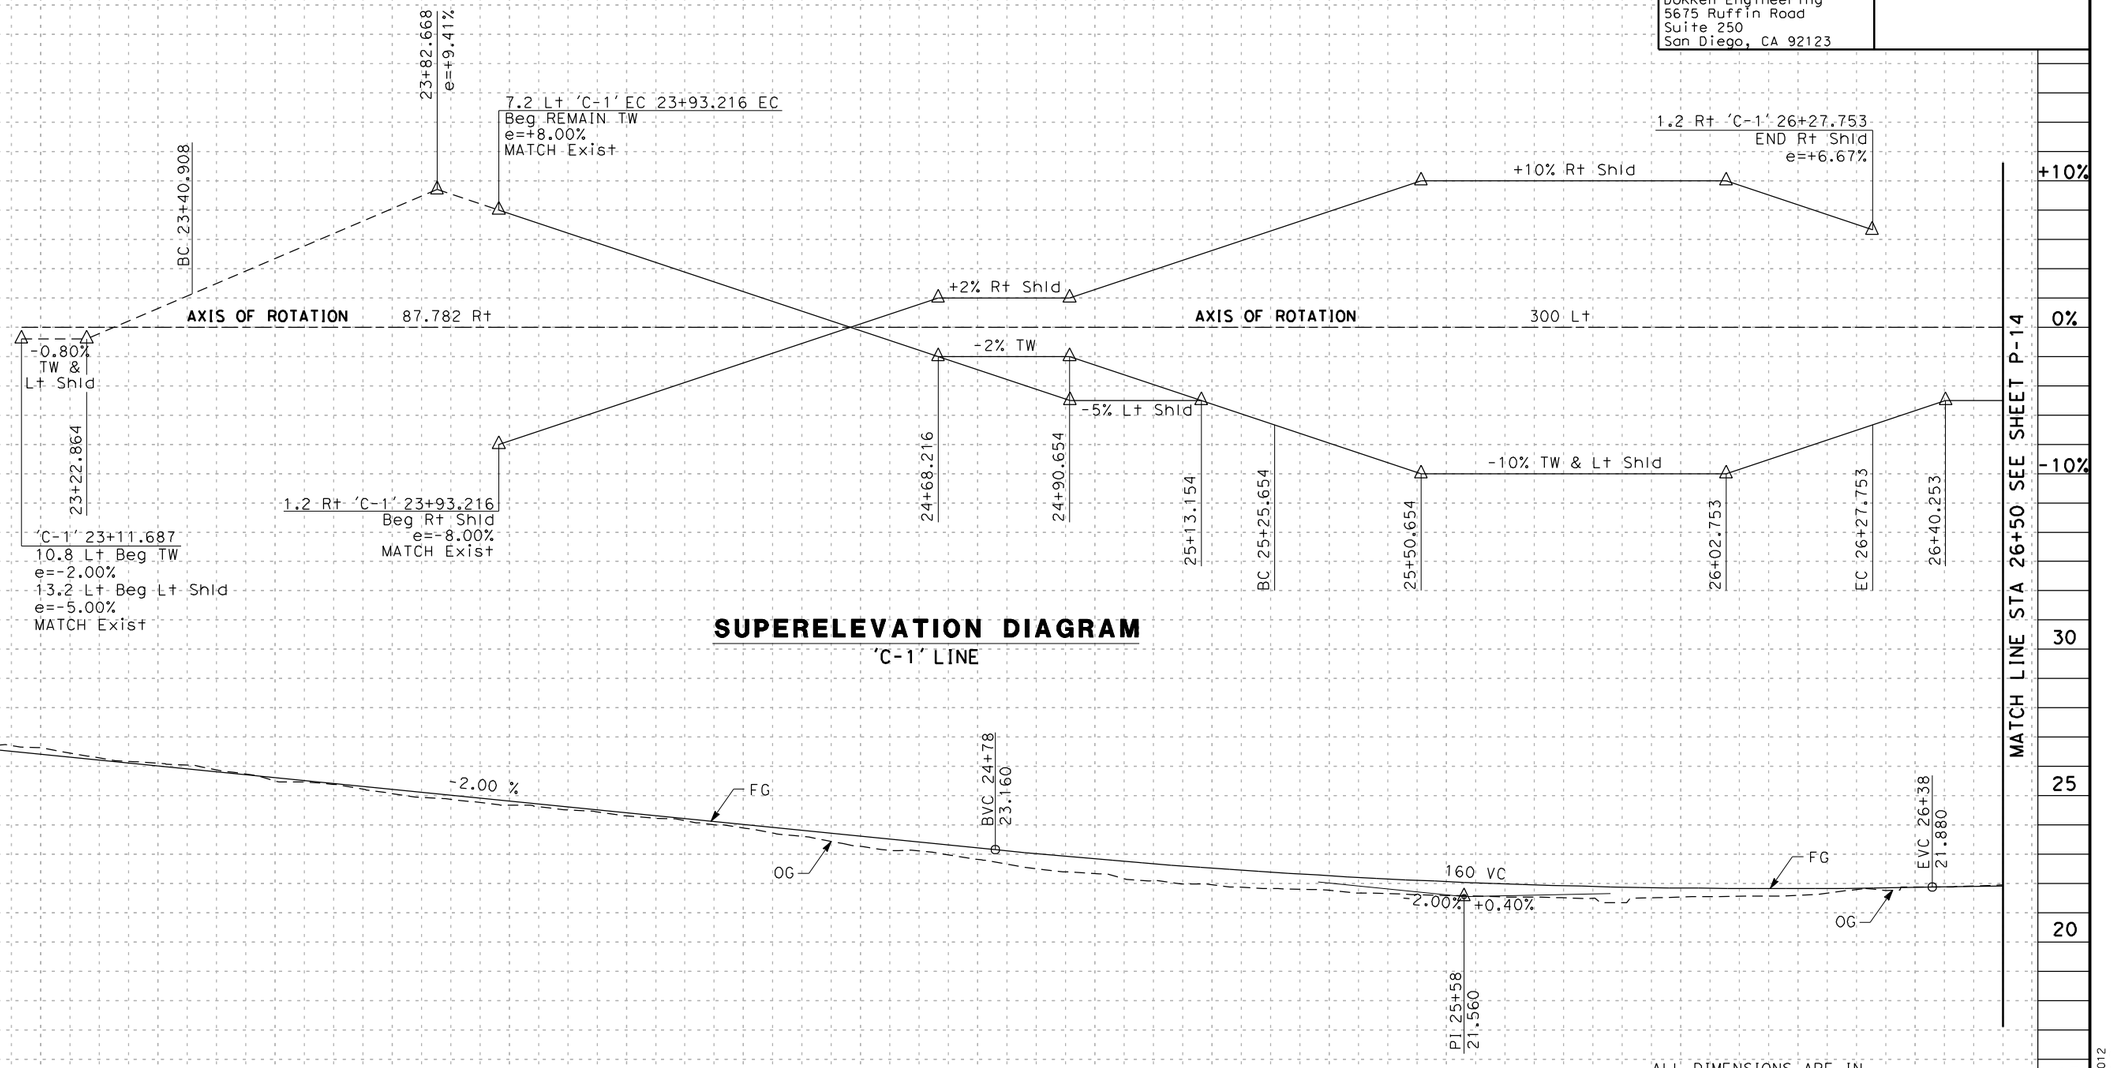

SUPERELEVATION DIAGRAM
'C-1' LINE

ALL DIMENSIONS ARE IN METERS UNLESS OTHERWISE SHOWN

ALTERNATIVE 3
PROFILE AND SUPERELEVATION DIAGRAM

SCALE: Horiz 1:1000
Vert 1:200

P-13

PROFILE
'C-1' LINE

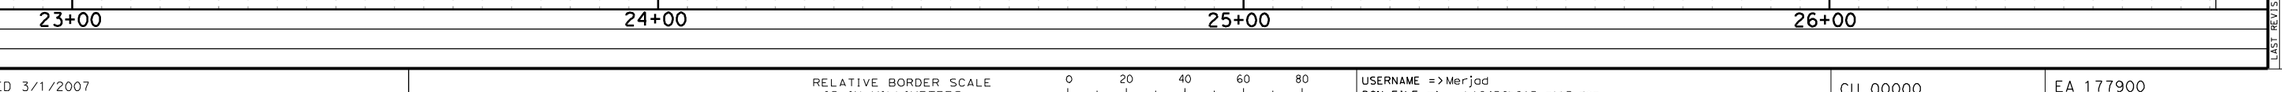

LAST REVISION 00-00-00 DATE PLOTTED => 3/30/2012 TIME PLOTTED => 11:12:49 PM

BORDER LAST REVISED 3/1/2007

RELATIVE BORDER SCALE IS IN MILLIMETERS 0 20 40 60 80

USERNAME => Merjad
DGN FILE => ...\1643fb013_alt3.dgn

CU 00000

EA 177900

Dist	COUNTY	ROUTE	KILOMETER POST TOTAL PROJECT	SHEET No.	TOTAL SHEETS
11	SD	5/56	52.6/56.0, R0.0/R4.1		

REGISTERED CIVIL ENGINEER DATE

PLANS APPROVAL DATE

REGISTERED PROFESSIONAL ENGINEER No. Exp. CIVIL STATE OF CALIFORNIA

THE STATE OF CALIFORNIA OR ITS OFFICERS OR AGENTS SHALL NOT BE RESPONSIBLE FOR THE ACCURACY OR COMPLETENESS OF ELECTRONIC COPIES OF THIS PLAN SHEET.

Dokken Engineering
5675 Ruffin Road
Suite 250
San Diego, CA 92123

REVISED BY | DATE REVISED

CALCULATED-DESIGNED BY | CHECKED BY

CONSULTANT FUNCTIONAL SUPERVISOR

STATE OF CALIFORNIA - DEPARTMENT OF TRANSPORTATION
Caltrans

+10%
0%
-10%

30
25
20
15

Station
m^3 Exc
Emb

MATCH LINE STA 26+50 SEE SHEET P-13

AXIS OF ROTATION

-5% TW & Lt Shld

10.2 Lt 'C-1' 27+10
END Lt Shld
e=-5.00%

SUPERELEVATION DIAGRAM
'C-1' LINE

END 'C-1' LINE 27+10 POT=
19.202 Lt SD-56 'C-1' 27+10 POC
22.168
MATCH Exist

+0.40 %

PROFILE
'C-1' LINE

27+00

ALL DIMENSIONS ARE IN METERS UNLESS OTHERWISE SHOWN

ALTERNATIVE 3
PROFILE AND SUPERELEVATION DIAGRAM

SCALE: Horiz 1:1000
Vert 1:200

P-14

LAST REVISION 00-00-00 | DATE PLOTTED => 3/30/2012 | TIME PLOTTED => 1:12:50 PM

BORDER LAST REVISED 3/1/2007

RELATIVE BORDER SCALE IS IN MILLIMETERS 0 20 40 60 80

USERNAME => Merjad
DGN FILE => ...\1643fb014_alt3.dgn

CU 00000

EA 177900

Dist	COUNTY	ROUTE	KILOMETER POST TOTAL PROJECT	SHEET No.	TOTAL SHEETS
11	SD	5/56	52.6/56.0, R0.0/R4.1		

REGISTERED CIVIL ENGINEER DATE

PLANS APPROVAL DATE

REGISTERED PROFESSIONAL ENGINEER No. Exp. CIVIL STATE OF CALIFORNIA

THE STATE OF CALIFORNIA OR ITS OFFICERS OR AGENTS SHALL NOT BE RESPONSIBLE FOR THE ACCURACY OR COMPLETENESS OF ELECTRONIC COPIES OF THIS PLAN SHEET.

Dokken Engineering
5675 Ruffin Road
Suite 250
San Diego, CA 92123

REVISED BY | DATE REVISED

CALCULATED-DESIGNED BY | CHECKED BY

CONSULTANT FUNCTIONAL SUPERVISOR

STATE OF CALIFORNIA - DEPARTMENT OF TRANSPORTATION

Caltrans

+10% 0% -10%

1.2 Rt 'C-4' 23+90.873
Beg Rt Shld
e=+12%
MATCH Exist

+12% Rt Shld

1.2 Rt 'C-4'
25+61.752
END Rt Shld
e=+0.82
MATCH Exist

23+24.790

AXIS OF ROTATION

1874.894 Lt

46.7 Lt

-2% TW

-5% Lt Shld

'C-4' 22+21.031
3.6 Lt Beg TW
e=-2.00%
6.6 Lt Beg Lt Shld
e=-5.00%

BC 23+21.051

23+41.619

PCC 23+80.888

-12% TW & Lt Shld

24+96.666

EC 25+26.667

'C-4' 25+53.772
9.2 Lt END TW
e=-2.18%
11.6 Lt END Lt Shld
e=-2.18%
MATCH Exist

SUPERELEVATION DIAGRAM
'C-4' LINE

30 25 20 15

Beg 'C-4' LINE 22+21.031 POT=
19.145 Lt 'SD-56' 22+21.030 POT
17.339

+2.50%

BVC 22+71.030
18.589

PI 23+01.030
19.339

+2.50% +1.80%
60 VC

EVC 23+31.030
19.879

+1.80%

BVC 23+60.873
20.416

60 VC
+1.80% +3.80%

PI 23+90.873
20.956

FG +3.80%
OG

EVC 24+20.873
22.096

BVC 24+67.652
23.873

PI 25+17.652
25.773

+3.80% +2.00%
100 VC

EVC 25+67.652
26.773

+2.00%

END 'C-4' 25+88.427 POT=
'CCR' 21+18.749 POT
27.189

PROFILE
'C-4' LINE

Station: 23+00 24+00 25+00

m³ Exc / Emb

ALL DIMENSIONS ARE IN METERS UNLESS OTHERWISE SHOWN

ALTERNATIVE 3
PROFILE AND SUPERELEVATION DIAGRAM

SCALE: Horiz 1:1000
Vert 1:200

P-15

LAST REVISION 00-00-00 | DATE PLOTTED => 3/30/2012 | TIME PLOTTED => 11:12:51 PM

BORDER LAST REVISED 3/1/2007

RELATIVE BORDER SCALE IS IN MILLIMETERS 0 20 40 60 80

USERNAME => Merjad
DGN FILE => ...\1643fb015_alt3.dgn

CU 00000

EA 177900

Dist	COUNTY	ROUTE	KILOMETER POST TOTAL PROJECT	SHEET No.	TOTAL SHEETS
11	SD	5/56	52.6/56.0, R0.0/R4.1		

REGISTERED CIVIL ENGINEER DATE

PLANS APPROVAL DATE

REGISTERED PROFESSIONAL ENGINEER No. Exp. CIVIL STATE OF CALIFORNIA

THE STATE OF CALIFORNIA OR ITS OFFICERS OR AGENTS SHALL NOT BE RESPONSIBLE FOR THE ACCURACY OR COMPLETENESS OF ELECTRONIC COPIES OF THIS PLAN SHEET.

Dokken Engineering
5675 Ruffin Road
Suite 250
San Diego, CA 92123

REVISED BY | DATE REVISED

CALCULATED-DESIGNED BY | CHECKED BY

CONSULTANT FUNCTIONAL SUPERVISOR

STATE OF CALIFORNIA - DEPARTMENT OF TRANSPORTATION

Caltrans

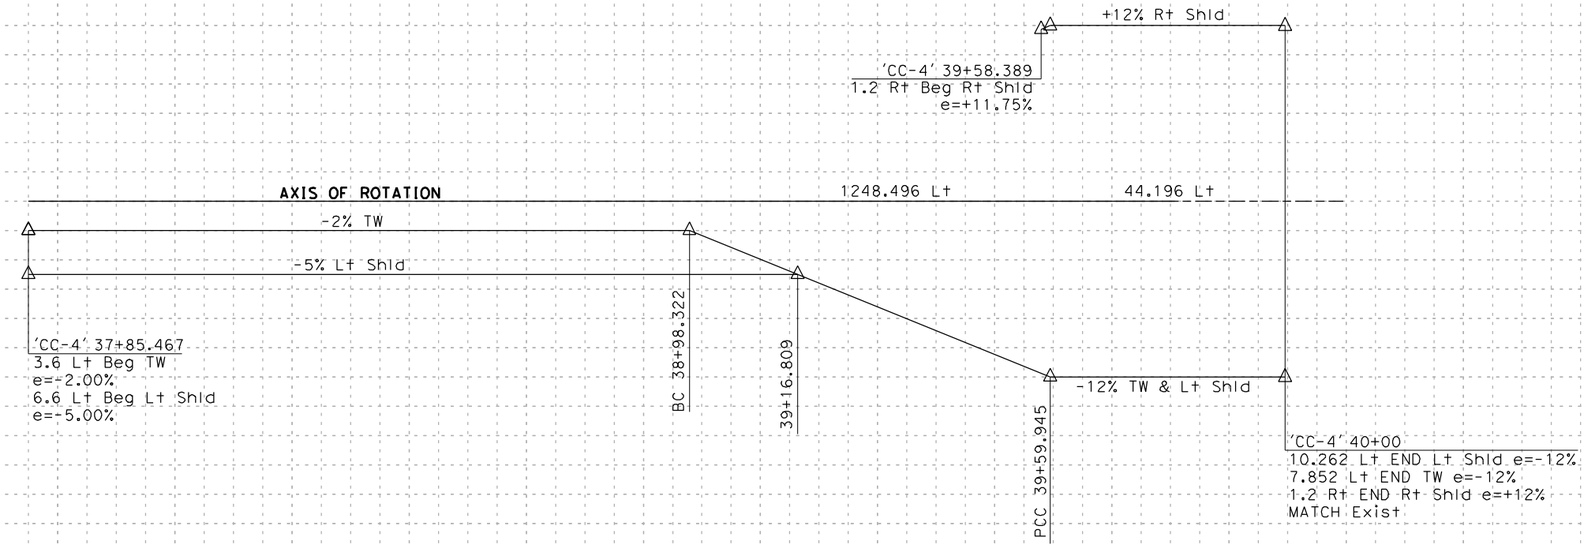

SUPERELEVATION DIAGRAM

'CC-4' LINE

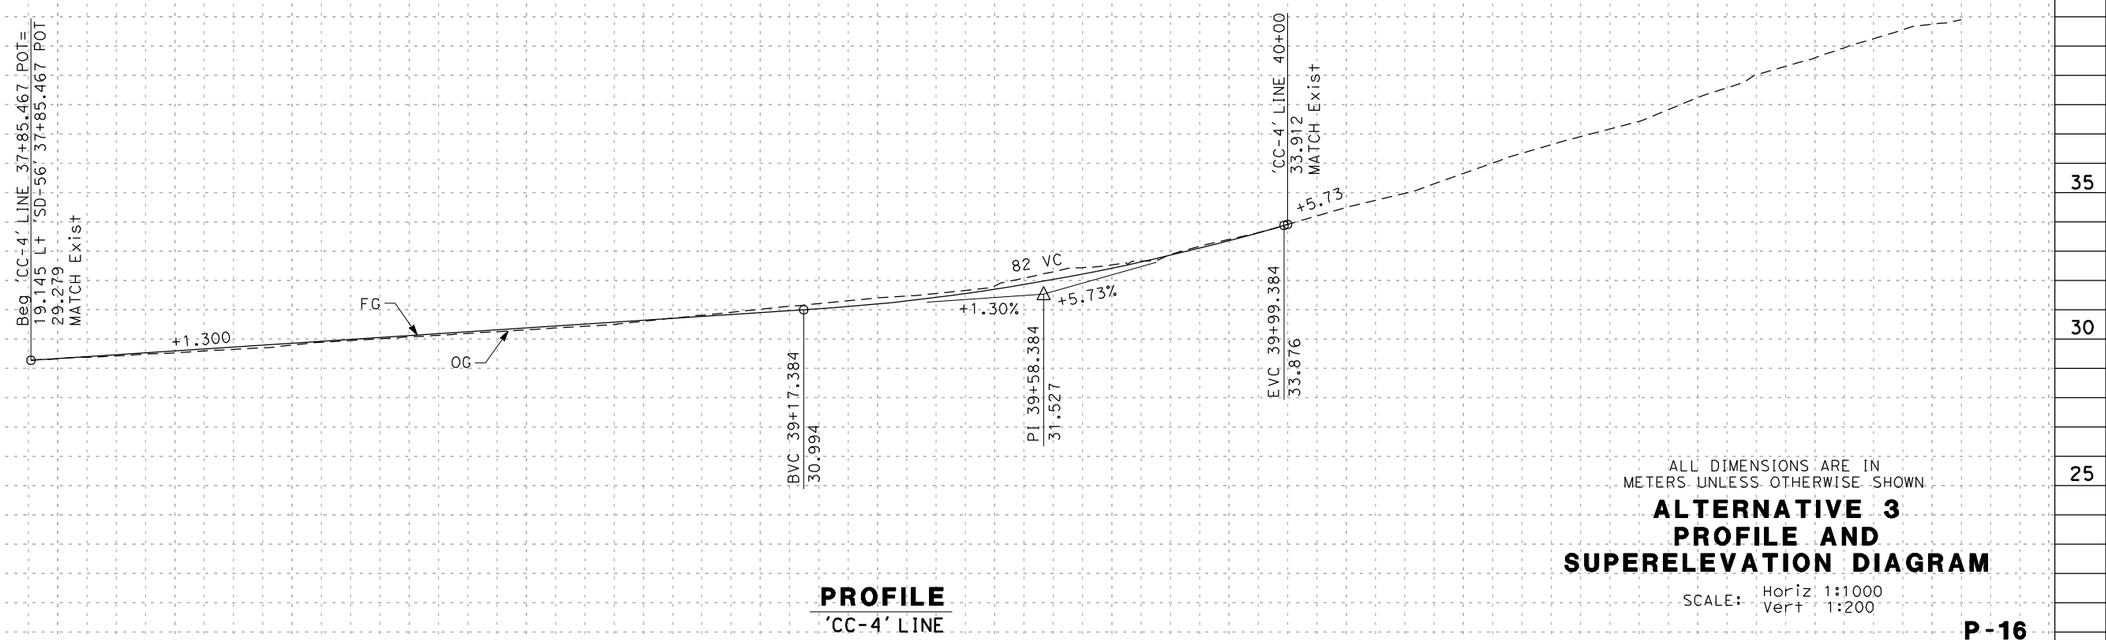

PROFILE

'CC-4' LINE

Station: 38+00 | 39+00 | 40+00

m³ Exc / Emb

ALL DIMENSIONS ARE IN METERS UNLESS OTHERWISE SHOWN

ALTERNATIVE 3 PROFILE AND SUPERELEVATION DIAGRAM

SCALE: Horiz 1:1000
Vert 1:200

P-16

LAST REVISION 00-00-00 | DATE PLOTTED => 3/30/2012 | TIME PLOTTED => 11:2152 PM

BORDER LAST REVISED 3/1/2007

RELATIVE BORDER SCALE IS IN MILLIMETERS 0 20 40 60 80

USERNAME => Merjad
DGN FILE => ...\1643fb016_alt3.dgn

CU 00000

EA 177900

Dist	COUNTY	ROUTE	KILOMETER POST TOTAL PROJECT	SHEET No.	TOTAL SHEETS
11	SD	5/56	52.6/56.0, R0.0/R4.1		

REGISTERED CIVIL ENGINEER DATE

PLANS APPROVAL DATE

REGISTERED PROFESSIONAL ENGINEER No. Exp. CIVIL STATE OF CALIFORNIA

THE STATE OF CALIFORNIA OR ITS OFFICERS OR AGENTS SHALL NOT BE RESPONSIBLE FOR THE ACCURACY OR COMPLETENESS OF ELECTRONIC COPIES OF THIS PLAN SHEET.

Dokken Engineering
5675 Ruffin Road
Suite 250
San Diego, CA 92123

REVISED BY | DATE REVISED

CALCULATED-DESIGNED BY | CHECKED BY

CONSULTANT FUNCTIONAL SUPERVISOR

STATE OF CALIFORNIA - DEPARTMENT OF TRANSPORTATION

Caltrans

+10% 0% -10%

AXIS OF ROTATION CENTER LINE 'CVS' LINE

-2% Lt & Rt Shld & TW

'CVS' 541+77.000
Beg Lt & Rt Shld & TW
e=-2.00%
MATCH Exist

'CVS' 543+82.697
END Lt & Rt Shld & TW
e=-2.00%
MATCH Exist

SUPERELEVATION DIAGRAM

'CVS' LINE

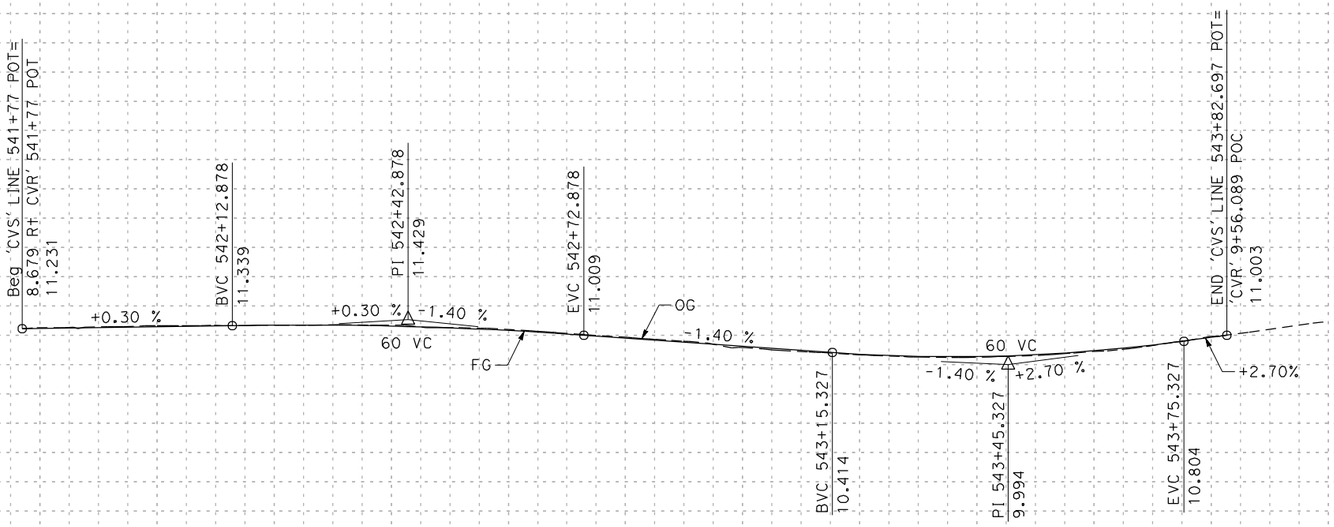

PROFILE

'CVS' LINE

ALL DIMENSIONS ARE IN METERS UNLESS OTHERWISE SHOWN

ALTERNATIVE 3
PROFILE AND SUPERELEVATION DIAGRAM

SCALE: Horiz 1:1000
Vert 1:200

P-17

Station: 542+00 543+00 544+00

m^3 Exc Emb

LAST REVISION 00-00-00 DATE PLOTTED => 3/30/2012 TIME PLOTTED => 11:2:53 PM

BORDER LAST REVISED 3/1/2007 | RELATIVE BORDER SCALE IS IN MILLIMETERS 0 20 40 60 80 | USERNAME => Merjad DGN FILE => ...\1643fb017_alt3.dgn | CU 00000 | EA 177900

Dist	COUNTY	ROUTE	KILOMETER POST TOTAL PROJECT	SHEET No.	TOTAL SHEETS
11	SD	5/56	52.6/56.0, R0.0/R4.1		

REGISTERED CIVIL ENGINEER DATE

PLANS APPROVAL DATE

REGISTERED PROFESSIONAL ENGINEER No. Exp. CIVIL STATE OF CALIFORNIA

THE STATE OF CALIFORNIA OR ITS OFFICERS OR AGENTS SHALL NOT BE RESPONSIBLE FOR THE ACCURACY OR COMPLETENESS OF ELECTRONIC COPIES OF THIS PLAN SHEET.

Dokken Engineering
5675 Ruffin Road
Suite 250
San Diego, CA 92123

REVISED BY | DATE REVISED

CALCULATED-DESIGNED BY | CHECKED BY

CONSULTANT FUNCTIONAL SUPERVISOR

STATE OF CALIFORNIA - DEPARTMENT OF TRANSPORTATION

Caltrans

+10%
0%
-10%

AXIS OF ROTATION CENTER LINE 'DEL' LINE

-2% Lt & Rt TW

'DEL' 557+63.937
Beg Lt & Rt TW
e=-2.00%
MATCH Exist

SUPERELEVATION DIAGRAM

'DEL' LINE

'DEL' 555+40 PI
104.600

PI 555+60.000
102.920

'DEL' 555+63.937
102.560

PI 555+80.000
101.090

PI 556+00.00
99.450

PI 556+20.000
97.670

PI 556+40.000
95.720

'DEL' 556+53.180
94.461

PI 556+60.000
93.810

PI 556+80.000
92.180

PI 557+00.000
90.600

'DEL' 557+20
89.120
MATCH Exist

BVC 557+40.000
87.720

PI 558+05.000
83.170

-8.40 %
-9.15 %
-8.20 %
-8.90 %
-9.75 %
-9.55 %
-8.15 %
-7.90 %
-7.40 %
-7.00 %
-7.00%
130 VC

MATCH LINE STA 558+10 SEE SHEET P-19

105
100
95
90
85
80
75

Station
556+00
557+00
558+00

m³ Exc
Emb

PROFILE

'DEL' LINE

ALL DIMENSIONS ARE IN METERS UNLESS OTHERWISE SHOWN

ALTERNATIVE 3
PROFILE AND SUPERELEVATION DIAGRAM

SCALE: Horiz 1:1000
Vert 1:200

P-18

LAST REVISION 00-00-00 | DATE PLOTTED => 3/30/2012 | TIME PLOTTED => 1:12:54 PM

BORDER LAST REVISED 3/1/2007

RELATIVE BORDER SCALE IS IN MILLIMETERS 0 20 40 60 80

USERNAME => Merjad
DGN FILE => ...\1643fb018_alt3.dgn

CU 00000

EA 177900

Dist	COUNTY	ROUTE	KILOMETER POST TOTAL PROJECT	SHEET No.	TOTAL SHEETS
11	SD	5/56	52.6/56.0, R0.0/R4.1		

REGISTERED CIVIL ENGINEER DATE

PLANS APPROVAL DATE

REGISTERED PROFESSIONAL ENGINEER No. Exp. CIVIL STATE OF CALIFORNIA

THE STATE OF CALIFORNIA OR ITS OFFICERS OR AGENTS SHALL NOT BE RESPONSIBLE FOR THE ACCURACY OR COMPLETENESS OF ELECTRONIC COPIES OF THIS PLAN SHEET.

Dokken Engineering
5675 Ruffin Road
Suite 250
San Diego, CA 92123

REVISED BY | DATE REVISED

CALCULATED-DESIGNED BY | CHECKED BY

CONSULTANT FUNCTIONAL SUPERVISOR

STATE OF CALIFORNIA - DEPARTMENT OF TRANSPORTATION

Caltrans

+10% 0% -10%

MATCH LINE STA 558+10 SEE SHEET P-18

AXIS OF ROTATION CENTER LINE 'DEL' LINE

-2% Lt & Rt TW

558+16.140 BB

559+37.213 EB

'DEL' 561+75.244
END L+ & R+ TW
e=-2.00%
MATCH Exist

SUPERELEVATION DIAGRAM

'DEL' LINE

90 85 80 75

BVC 558+70.000 82.065

EVC 558+70.000 82.065

PI 559+00.000 81.555

60 VC

EVC/BVC 559+30.000 80.475

FG

OG

132.24 VC

+1.10%

PI 559+96.120 78.095

560+31.290 78.652

EVC 560+62.240 78.822

+1.10 %

PI 561+00.000 79.237

'DEL' 561+07.422 79.330 MATCH Exist

+1.20 %

PI 561+20.000 79.477

+0.90 %

PI 561+40.000 79.657

+0.88 %

'DEL' 561+60 POT 79.833

'DEL' 561+75.244 POT 79.777

1:1.5 SLOPE PAVING

'SD-5' LINE

1:1.5 SLOPE PAVING

Station 559+00 560+00 561+00

m³ Exc Emb

PROFILE

'DEL' LINE

ALL DIMENSIONS ARE IN METERS UNLESS OTHERWISE SHOWN

ALTERNATIVE 3 PROFILE AND SUPERELEVATION DIAGRAM

SCALE: Horiz 1:1000 Vert 1:200

P-19

LAST REVISION | DATE PLOTTED => 3/30/2012 | 00-00-00 | TIME PLOTTED => 1:12:56 PM

BORDER LAST REVISED 3/1/2007

RELATIVE BORDER SCALE IS IN MILLIMETERS 0 20 40 60 80

USERNAME => Merjad
DGN FILE => ...\1643fb019_alt3.dgn

CU 00000

EA 177900