LRT ALTERNATIVE

SCALE: 1"=400'

LEGEND:
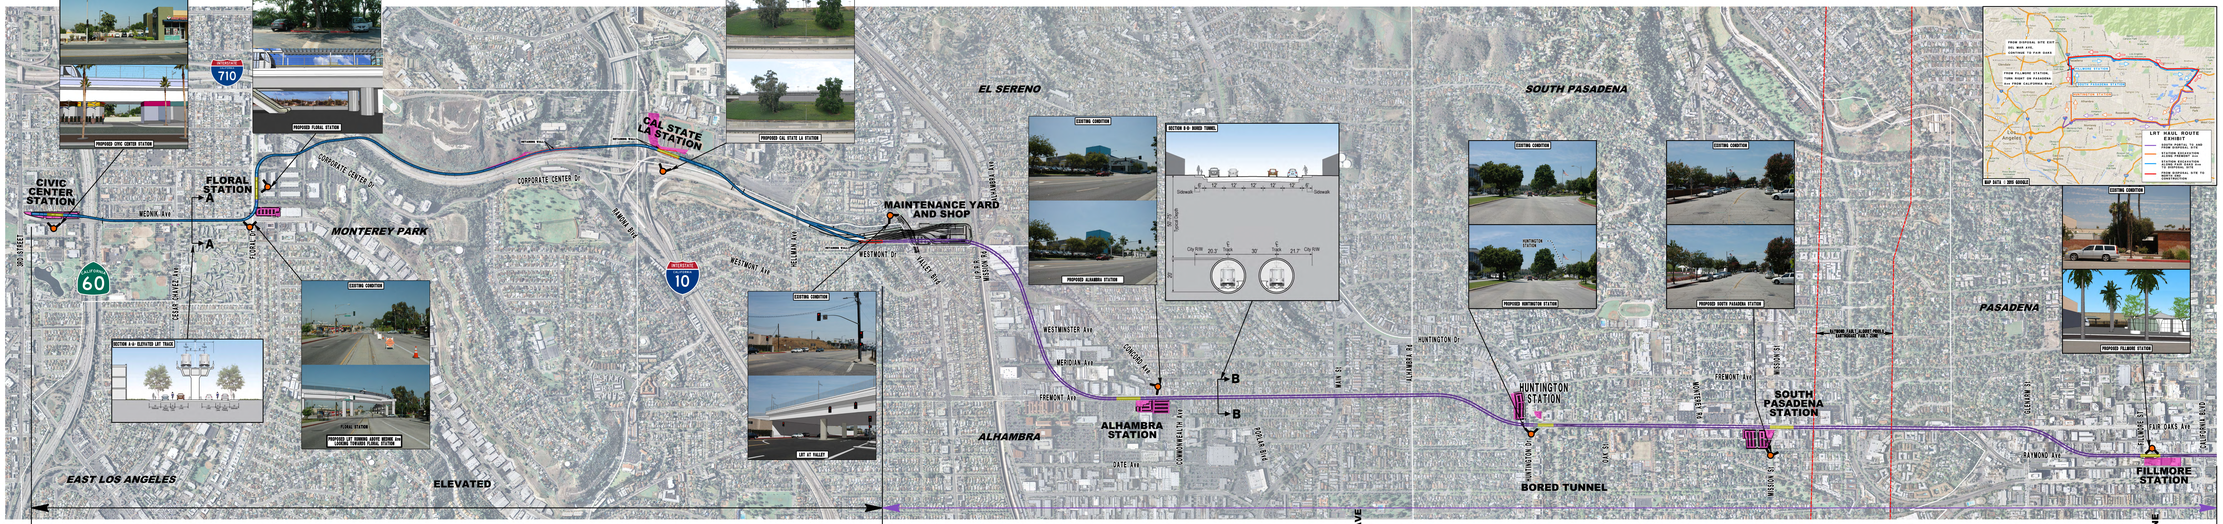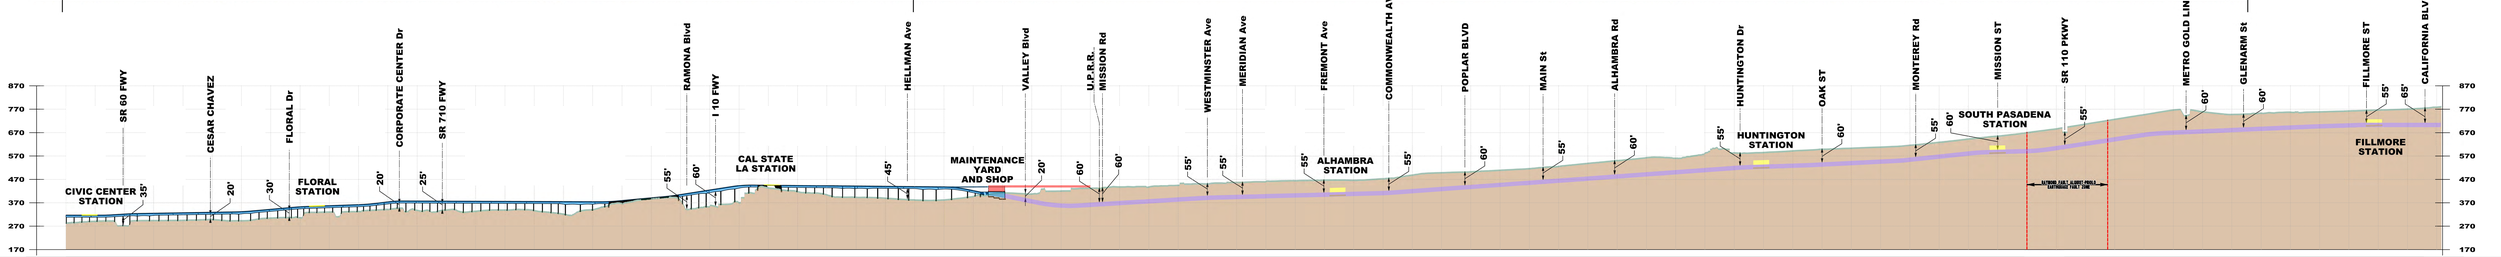
- ELEVATED
- BORED TUNNEL
- FINISHED GROUND
- EXISTING GROUND
- LRT STATION
- RIGHT OF WAY AQUISITON
- RETAINING WALL
- RAYMOND FAULT ALQUIST-PRIOLO EARTHQUAKE FAULT ZONE
- VISUAL SIMULATION
- CITY BOUNDARY